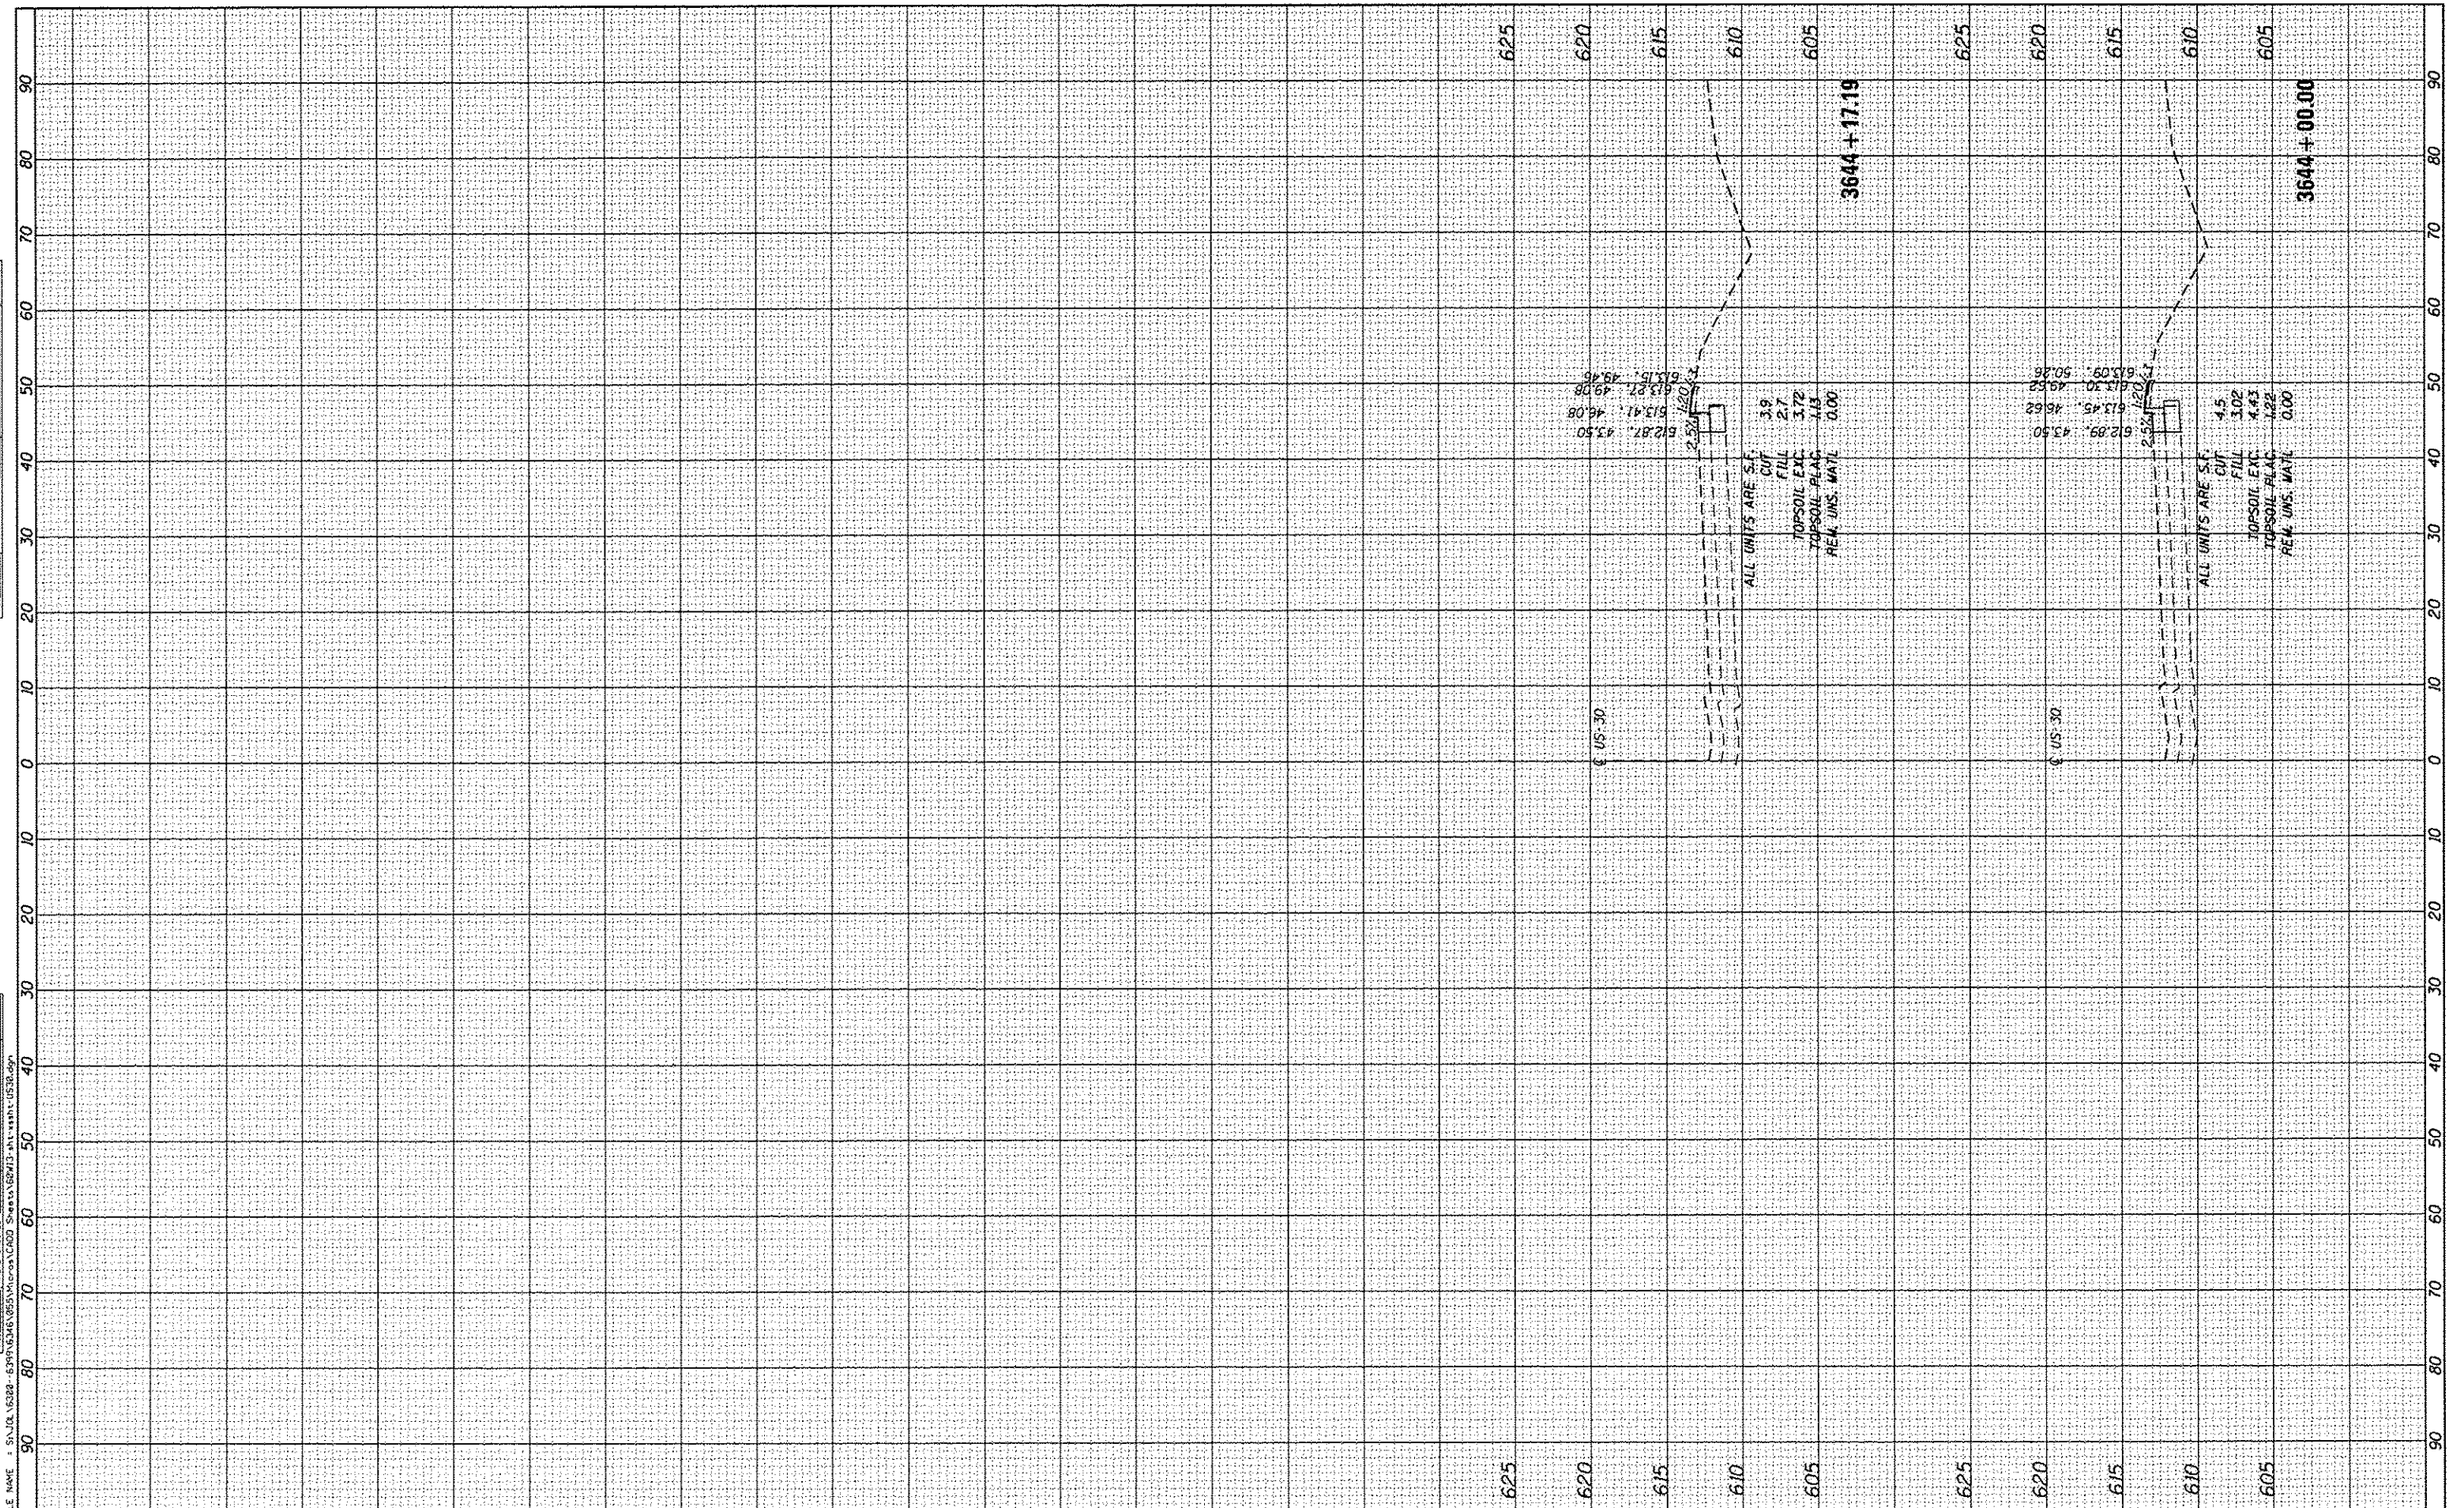

ORIGINAL SURVEY	BY	DATE
NOTE BOOK	SURVEYED	
NO.	PLOTTED	
	TYPED/CHECKED	
	AREAS	
	AREAS CHECKED	

FINAL SURVEY	BY	DATE
NOTE BOOK	SURVEYED	
NO.	PLOTTED	
	TYPED/CHECKED	
	AREAS	
	AREAS CHECKED	

FILE NAME = S:\JOL\6288-6399\6346\0855\Micros\CADD Sheets\60W13-sht-xssht-0538.dgn

STRAND ASSOCIATES®
1170 SOUTH HOUBOLT ROAD
JOLIET, ILLINOIS 60431
(815) 744-4200

USER NAME = dennisw	DESIGNED - JLB	REVISED -
MODEL NAME = Default	DRAWN - DJW	REVISED -
PLOT SCALE = 20.0000 ' / in.	CHECKED - BMA	REVISED -
PLOT DATE = 12/18/2013	DATE - 12/17/13	REVISED -

STATE OF ILLINOIS
DEPARTMENT OF TRANSPORTATION

US ROUTE 30 CROSS SECTIONS

SCALE: 10(H) 5(V) | SHEET OF SHEETS | STA. 3644+00.00 TO STA. 3644+17.19

F.A.P. RTE.	SECTION	COUNTY	TOTAL SHEETS	SHEET NO.
575	14-N	WILL	163	162
		CONTRACT NO. 60W13		
	ILLINOIS FED. AID PROJECT			