LOC. 1&2 S.N. 090-0071 & 090-0072

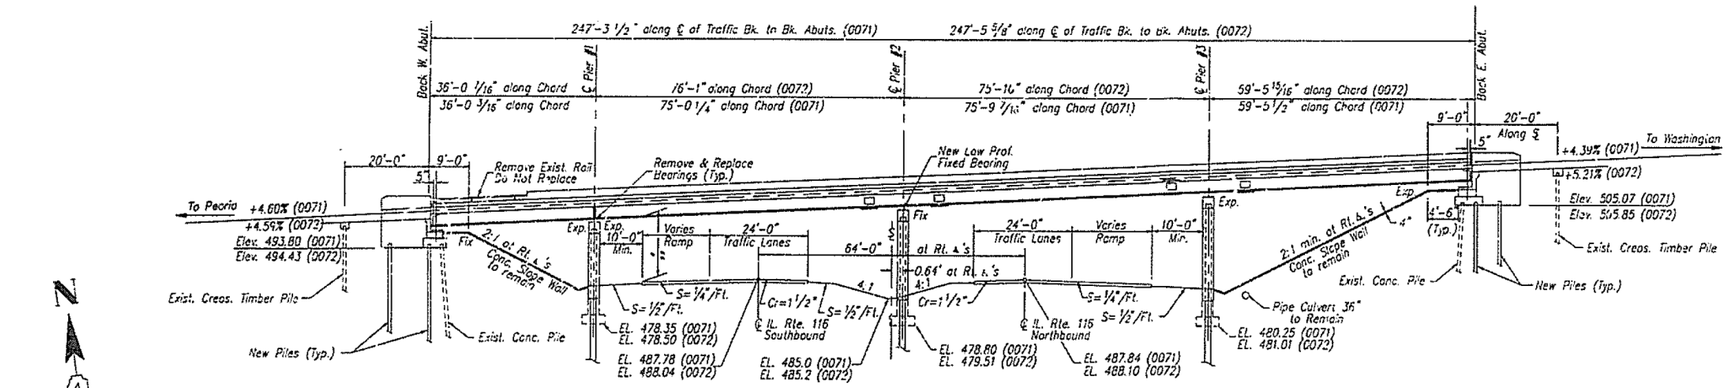

ELEVATION

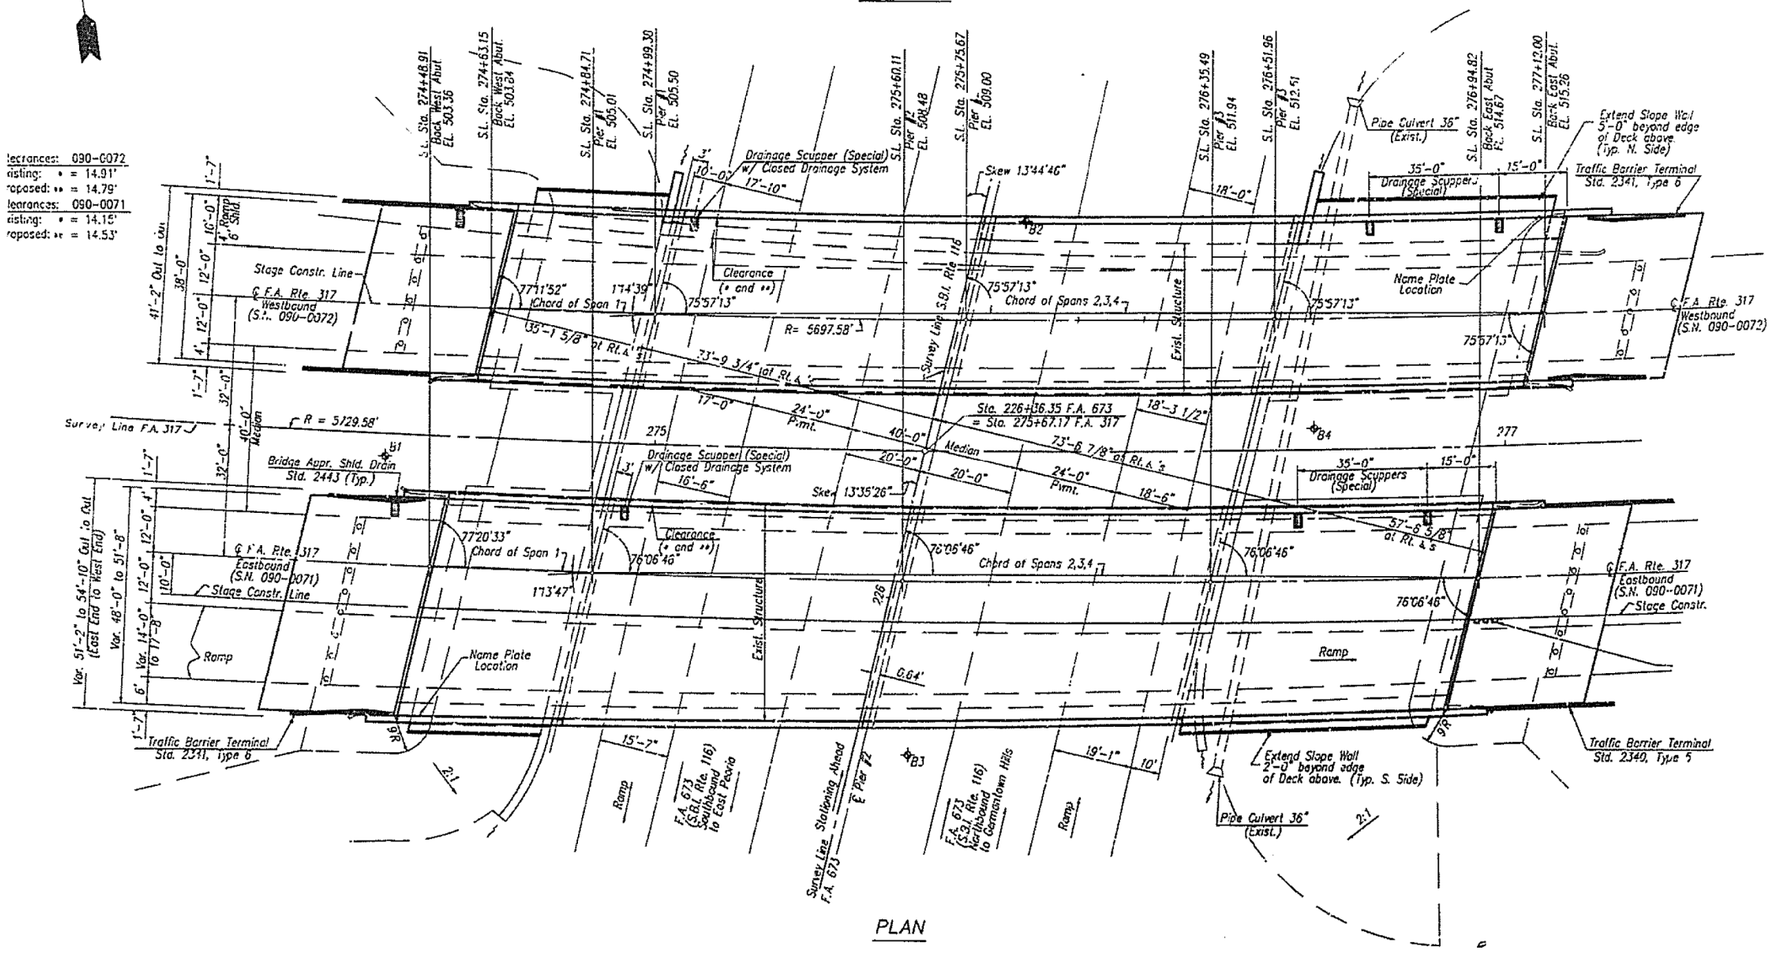

PLAN

Clearances: 090-0072			
Existing: * = 14.91'			
Proposed: ** = 14.79'			
Clearances: 090-0071			
Existing: * = 14.15'			
Proposed: ** = 14.53'			

FILE NAME = c:\users\aubreygs\desktop\68b49\68B49 2014 Metalizing.dgn	USER NAME = aubreygs	DESIGNED -	REVISED -
		DRAWN -	REVISED -
	PLOT SCALE = 100.0000 ' / in.	CHECKED -	REVISED -
Default	PLOT DATE = 2/14/2014	DATE -	REVISED -

STATE OF ILLINOIS
DEPARTMENT OF TRANSPORTATION

LOCATION 1&2 ELEVATION VEIW
INFORMATION ONLY

SCALE: | SHEET OF SHEETS | STA. | TO STA.

F.A. RTE.	SECTION	COUNTY	TOTAL SHEETS	SHEET NO.
VAR	04 Bridge Metalizing 2014	Various	23	6
		CONTRACT NO. 68B49		
		ILLINOIS FED. AID PROJECT		