LOCATION MAP

FOR CLOSED CIRCUIT CAMERA INSTALLATIONS AND FIBER NETWORK CONNECTIONS

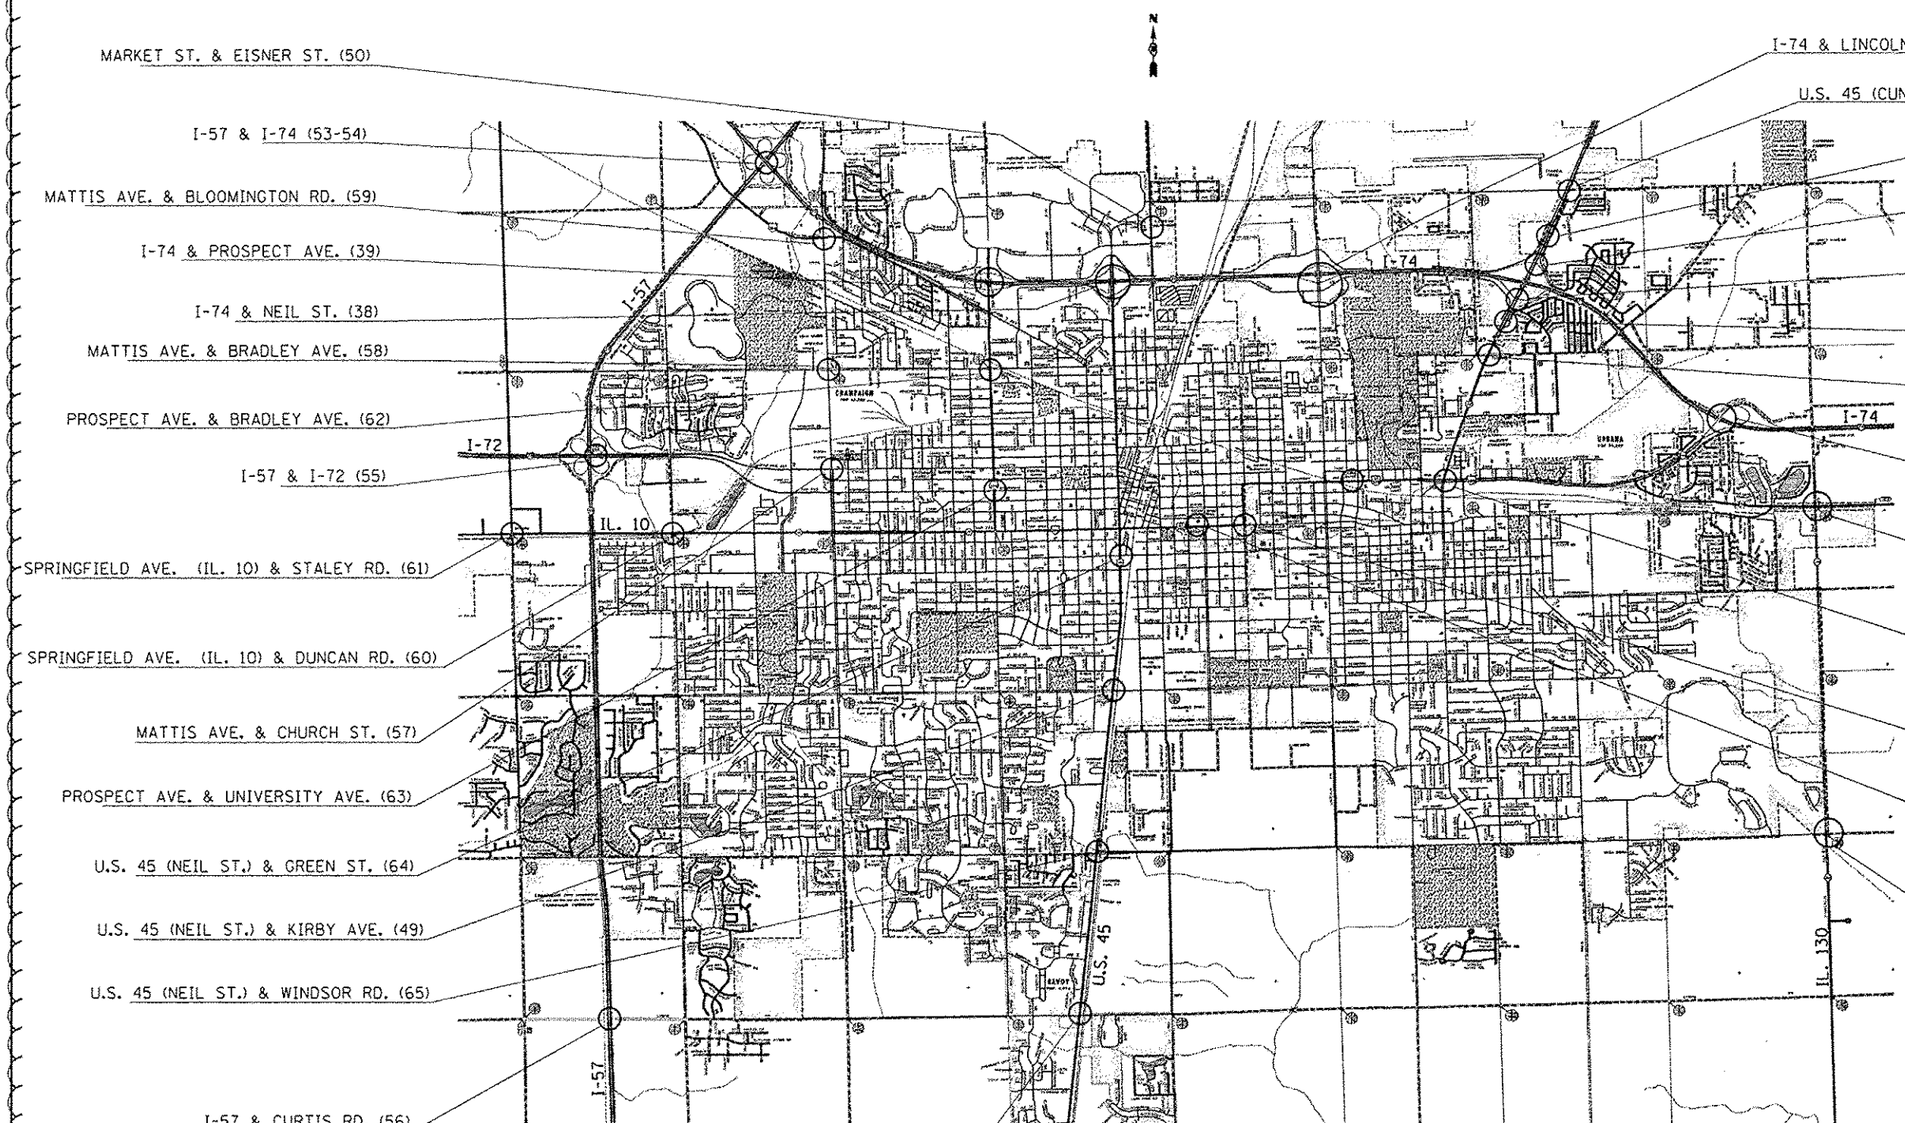

NOTE: (**) REPRESENTS PLAN SHEET NO.

NOTE: TWO LOCATIONS NOT SHOWN ON LOCATION MAP:
(NORTH OF CHAMPAIGN ON I-57)

I-57 & MARKET ST.

LEVERETTE STORAGE FACILITY

FILE NAME = c:\pw_work\pwidot\biggard\d0240463\PTZ camera_plans.dgn	USER NAME = biggard	DESIGNED -	REVISED -
		DRAWN -	REVISED -
	PLOT SCALE = 1574.8031 ' / in.	CHECKED -	REVISED -
$MODELNAME$	PLOT DATE = 4/5/2014	DATE -	REVISED -

STATE OF ILLINOIS
DEPARTMENT OF TRANSPORTATION

SCALE: | SHEET OF SHEETS | STA. | TO STA.

F.A.P. RTE.	SECTION	COUNTY	TOTAL SHEETS	SHEET NO.
VAR.	FY2014 ITS-1	CHAMPAIGN	74	37
		CONTRACT NO. 70A26		
		ILLINOIS FED. AID PROJECT		

1 REV. 4-10-14