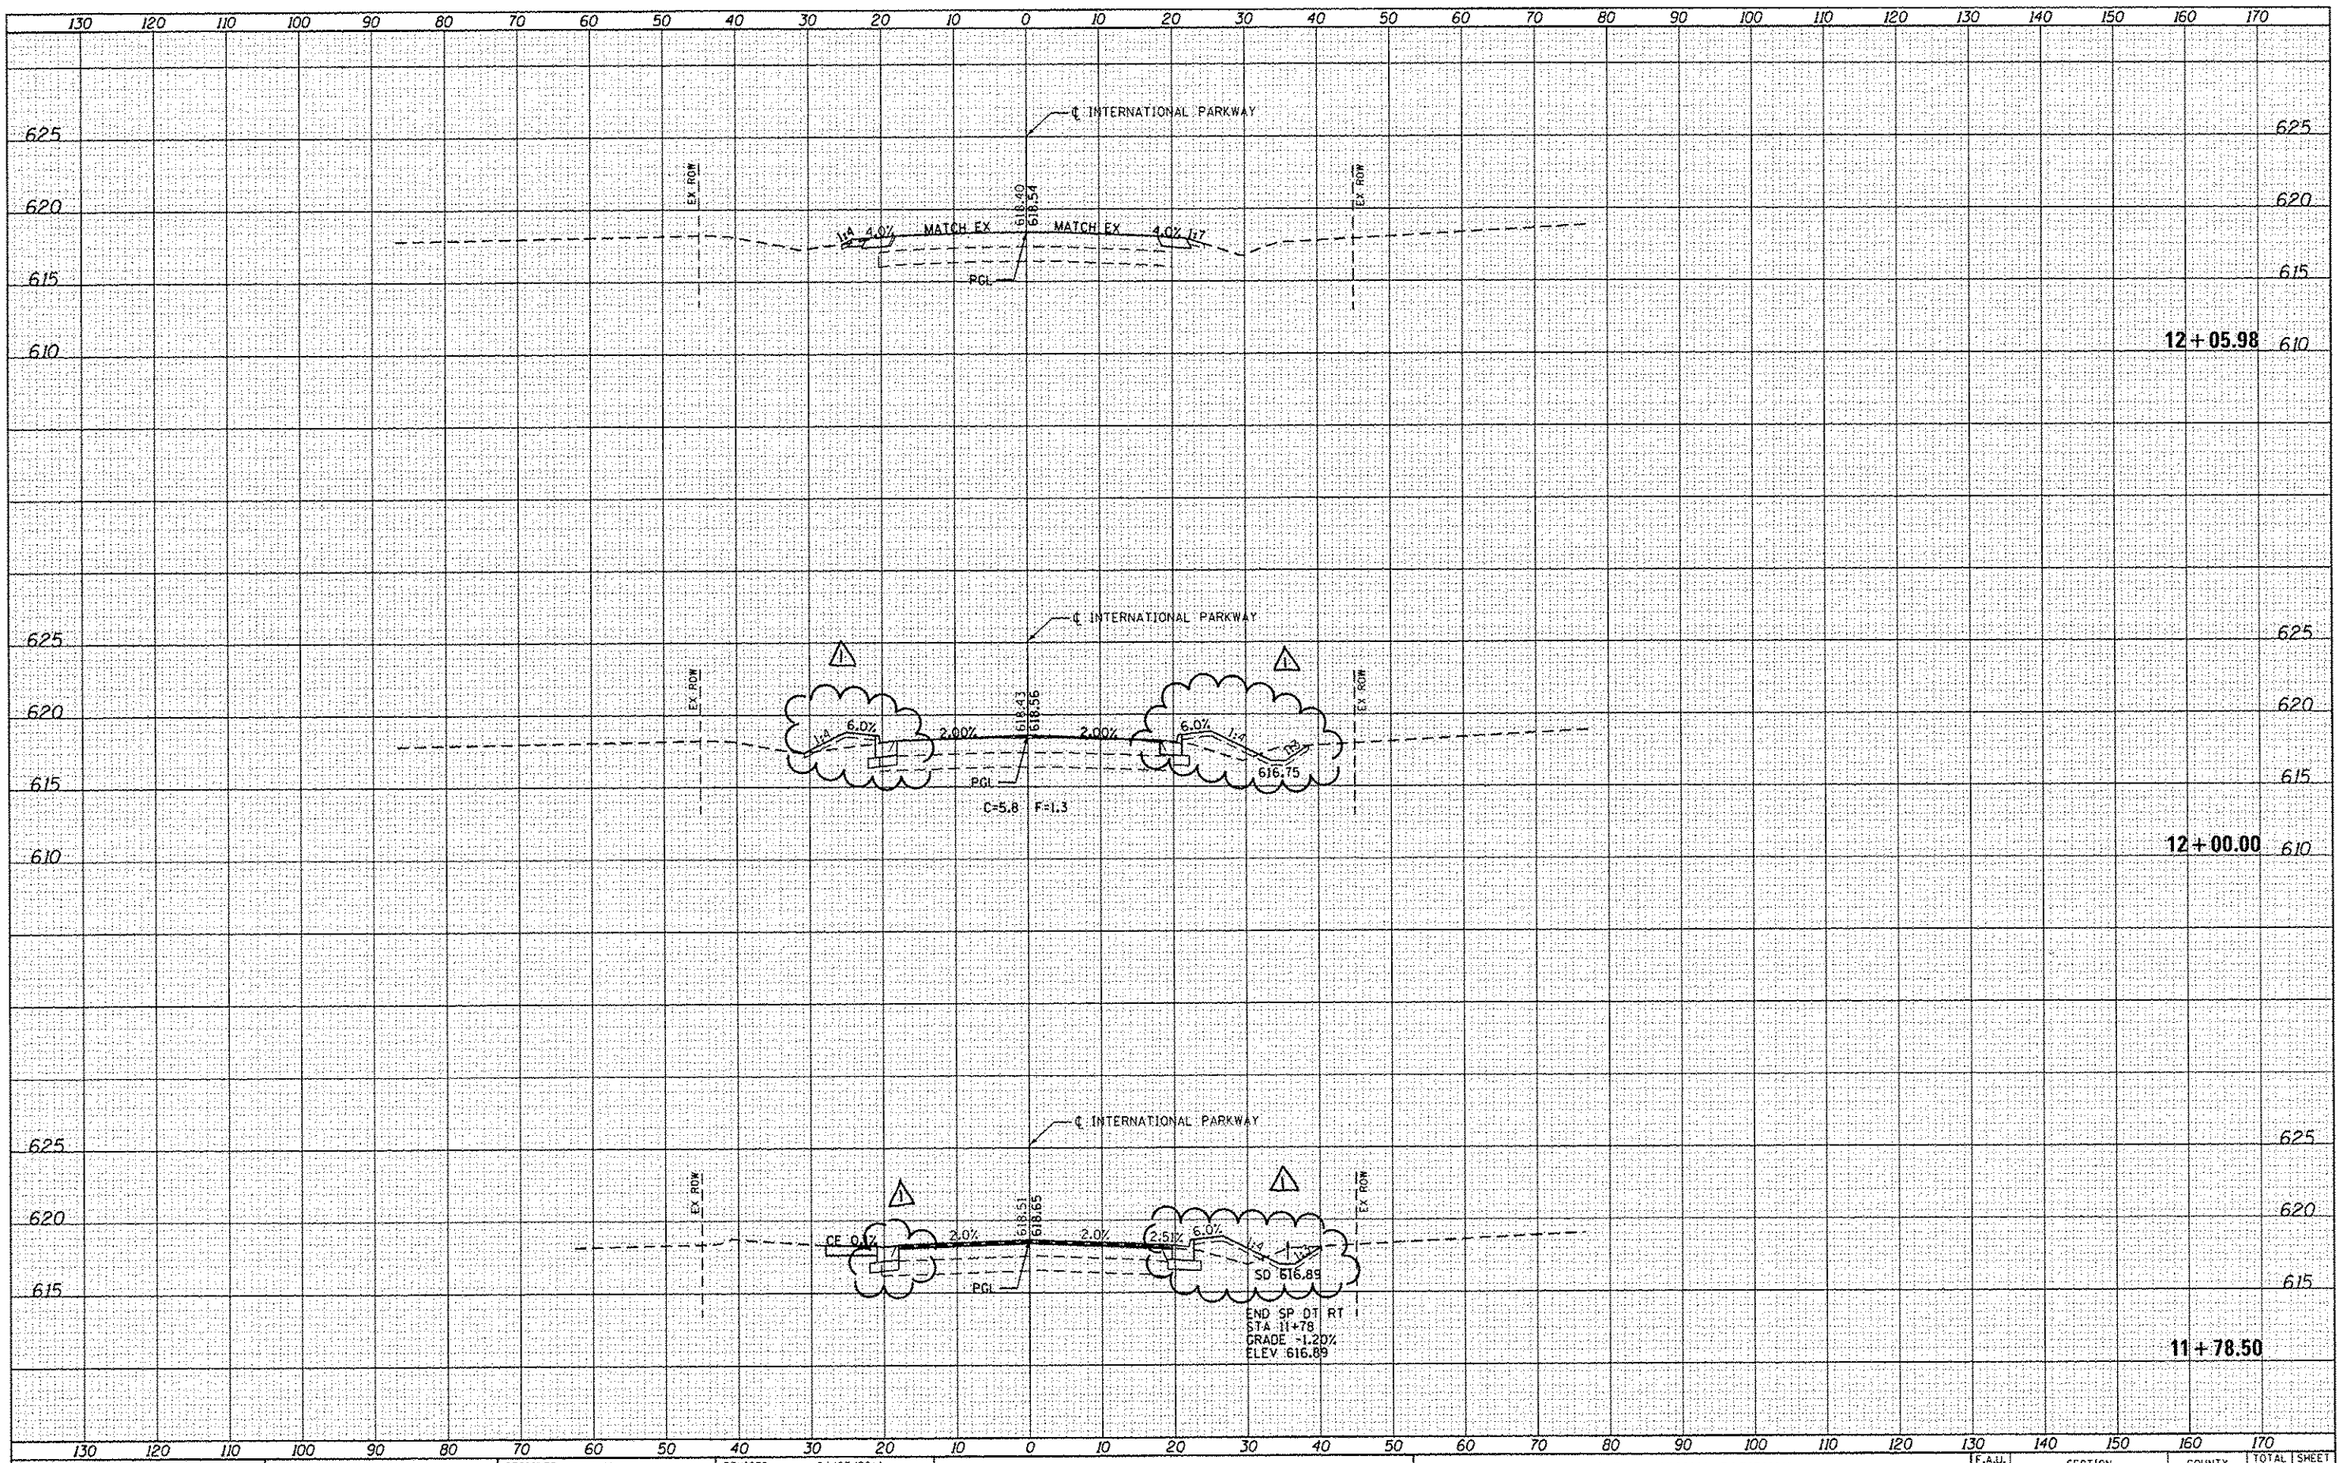

FINAL SURVEY — NOTE BOOK — NO. — SURVEYED — PLOTTED — TEMPLATE — AREAS — AREAS CHECKED — BY — DATE

ORIGINAL SURVEY — NOTE BOOK — NO. — SURVEYED — PLOTTED — TEMPLATE — AREAS — AREAS CHECKED — BY — DATE

FILE NAME = c:\pw_work\pwidot\edwardsjd\d0373645\D672890-sht-xssht-IntlParkway.dgn	USER NAME = edwardsjd	DESIGNED - AWM	REVISED - 04/07/2014
		DRAWN - TJD	REVISED -
	PLOT SCALE = 20.0000 ' / in.	CHECKED - AWM	REVISED -
Default	PLOT DATE = Apr-08-2014 03:07:48PM	DATE - 12/04/2013	REVISED -

STATE OF ILLINOIS
DEPARTMENT OF TRANSPORTATION

INTERNATIONAL PARKWAY
CROSS SECTIONS

SCALE: 1"=10'H, 5'V | SHEET OF SHEETS | STA. 11+78.50 TO STA. 12+05.98

F.A.U. RTE.	SECTION	COUNTY	TOTAL SHEETS	SHEET NO.
8012	21(W-3, TS-1, RS-7)	SANGAMON	679	598
		CONTRACT NO. 72890		
	ILLINOIS FED. AID PROJECT			

⚠ REV. 4-15-14