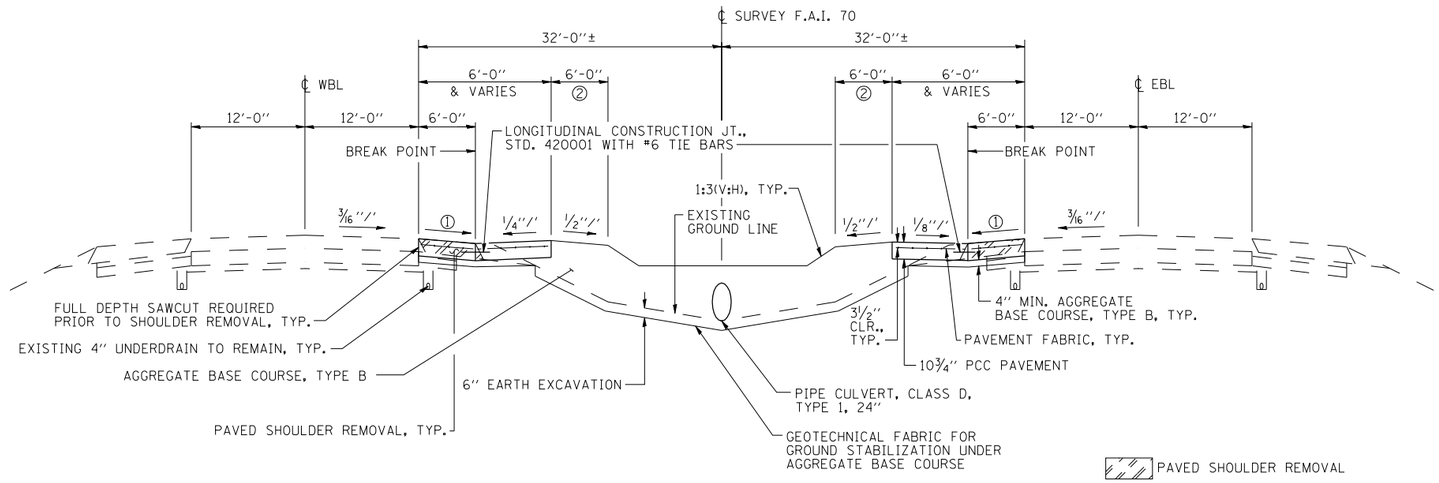

PROPOSED TYPICAL SECTION
STATION 570+49.95 TO STATION 575+13.46
STATION 576+86.54 TO STATION 581+50.05

① 1/4"/' SLOPE; TRANSITION FROM 1/4"/' TO EXISTING SHOULDER SLOPE WITHIN 10 FEET

② AT RIGHT ANGLES TO PAVEMENT EDGE

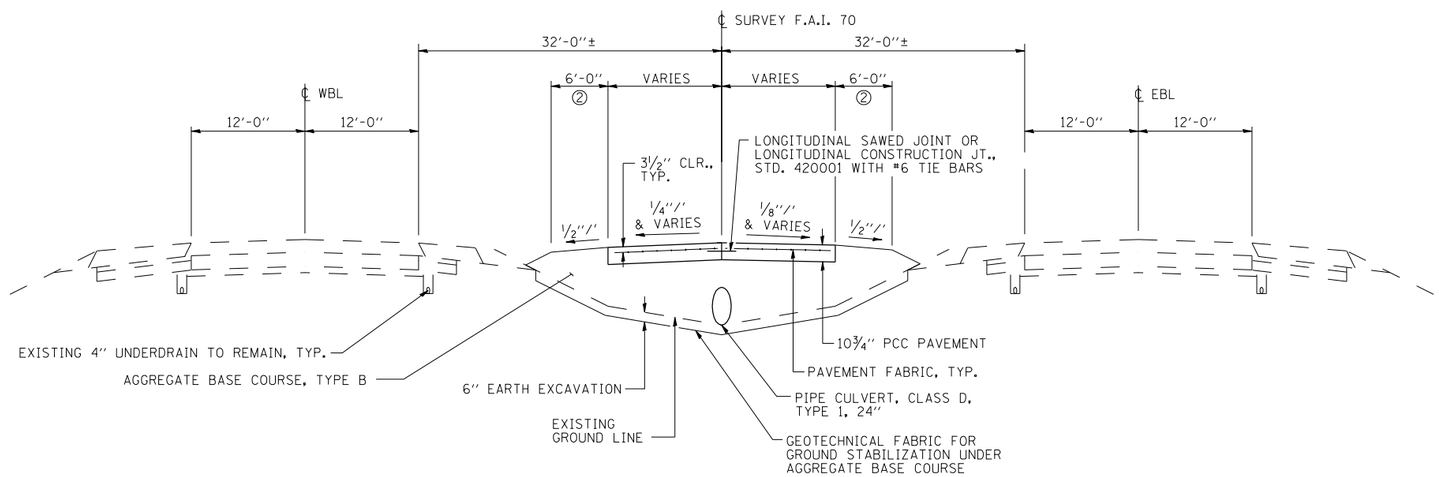

PROPOSED TYPICAL SECTION
STATION 575+13.46 TO STATION 576+86.54

PRINT DRIVER = LPD.E.B.0.L
PEN TABLE = ROSCOE.TBL
PLOT SCALE = 1.0000
FILE NAME = 0774175-sht-typ07.dgn

ESCA CONSULTANTS, INC. CIVIL & STRUCTURAL ENGINEERS	USER NAME = has	DESIGNED - ELH	REVISED -	STATE OF ILLINOIS DEPARTMENT OF TRANSPORTATION	EAST MEDIAN CROSSOVERS PROPOSED TYPICAL SECTIONS	F.A.I. RTE.	SECTION	COUNTY	TOTAL SHEETS / SHEET NO.
	ESCA PROJECT NO. 1000.05	DRAWN - HAS	REVISED -			70	(26-3B-1, 3B-1(3))BR	FAYETTE	277 / 20
	PLOT SCALE = 0:2 ':' / IN.	CHECKED - RDP	REVISED -					CONTRACT NO. 74175	
	PLOT DATE = 1/29/2014 1:35:52 PM	DATE - 08/13	REVISED -		SCALE: NONE / SHEET NO. 1 OF 1 SHEETS / STA. / TO STA.	FED. ROAD DIST. NO.	ILLINOIS	FED. AID PROJECT	