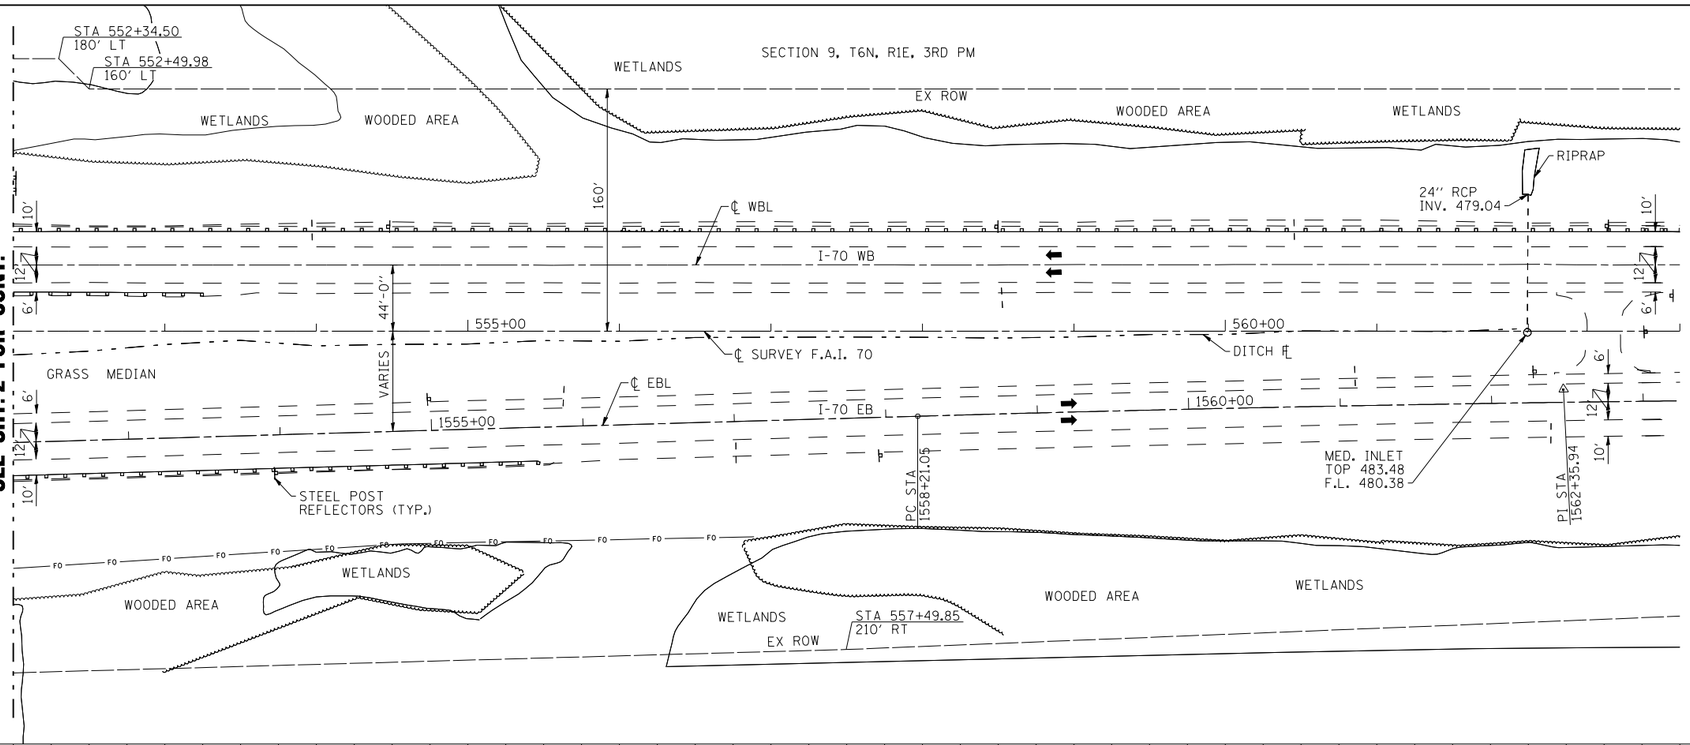

MATCH LINE STA. 552+00
SEE SHT. 2 FOR CONT.

N

50 0 50 100
SCALE

℄ EBL CURVE DATA

PI STA 1562+35.94
Δ = 1° 39' 46" (RT)
D = 0° 12' 01"
R = 28,591.87'
T = 414.89'
L = 829.72'
E = 3.01'
PC STA 1558+21.05
PT STA 1566+50.77

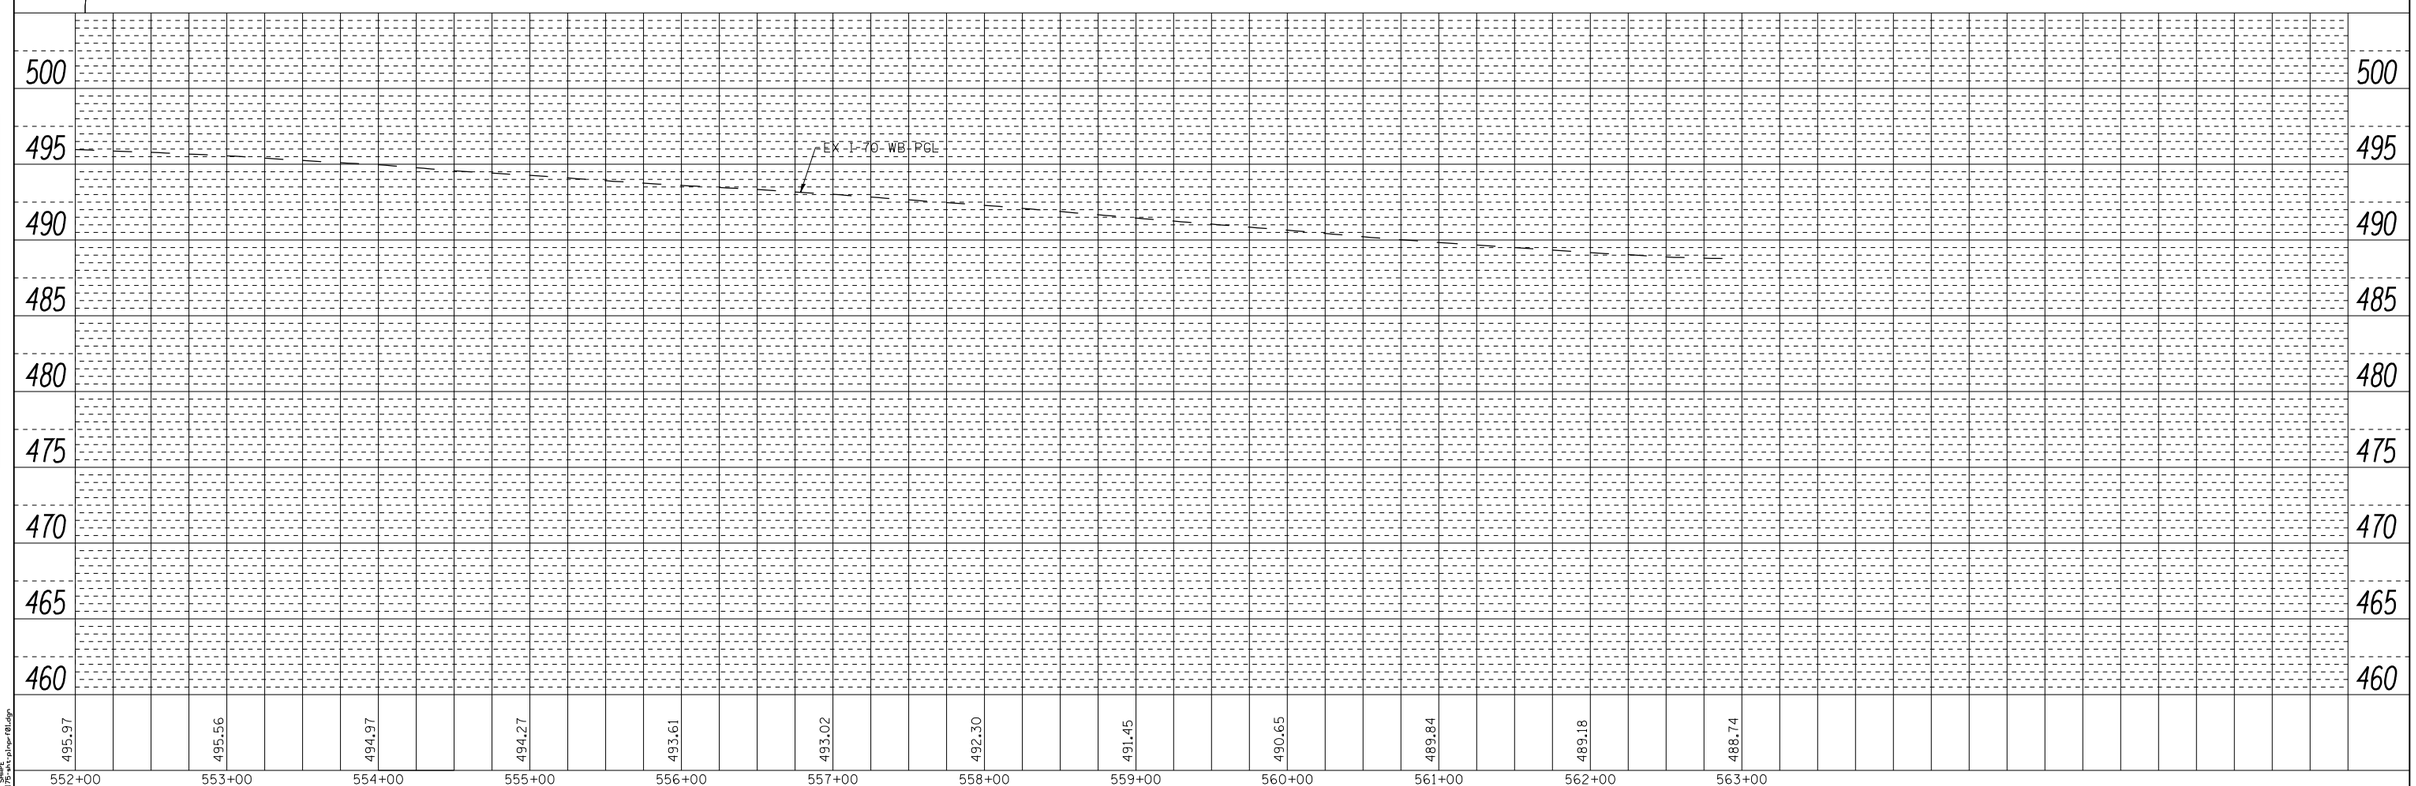

PLAN
SURVEYED
PLOTTED
ALIGNMENT CHECKED
RT. OF WAY CHECKED
CADD FILE NAME
NOTE BOOK
NO.
BY
DATE

PROFILE
SURVEYED
PLOTTED
GRADES CHECKED
B.M. NOTED
STRUCTURE NOTATNS CHKD
NOTE BOOK
NO.
BY
DATE

PRINT DRIVER = LDS_E_B.pdf
PRINT SCALE = 1.0 PLOT UNITS/IN.
PAGE SIZE = 11.00" X 8.50"
PLOT NAME = 01/31/2014 1:44:08 PM
DGN FILE = ...\Plans\Sheets\phase1\70_plan-prof01.dgn

ESCA CONSULTANTS, INC.
ROAD & STRUCTURAL ENGINEERING

USER NAME = has	DESIGNED - ELH	REVISED -	
ESCA PROJECT NO. 1000.05	DRAWN - HAS	REVISED -	
SCALES: (HORIZ) 1"=50' (VERT) 1"=5'	CHECKED - ELH	REVISED -	
PLOT DATE = 1/29/2014 1:44:08 PM	DATE - 01/14	REVISED -	

STATE OF ILLINOIS
DEPARTMENT OF TRANSPORTATION

I-70 PLAN AND WB PROFILE

SCALE: 1"=50' | SHEET NO. 3 OF 6 SHEETS | STA. 552+00.00 TO STA. 563+00.00

F.A.I. RTE.	SECTION	COUNTY	TOTAL SHEETS	SHEET NO.
70	(26-3B-1, 3B-1(3))BR	FAYETTE	277	30
		CONTRACT NO. 74175		
FED. ROAD DIST. NO.	ILLINOIS	FED. AID PROJECT AID		