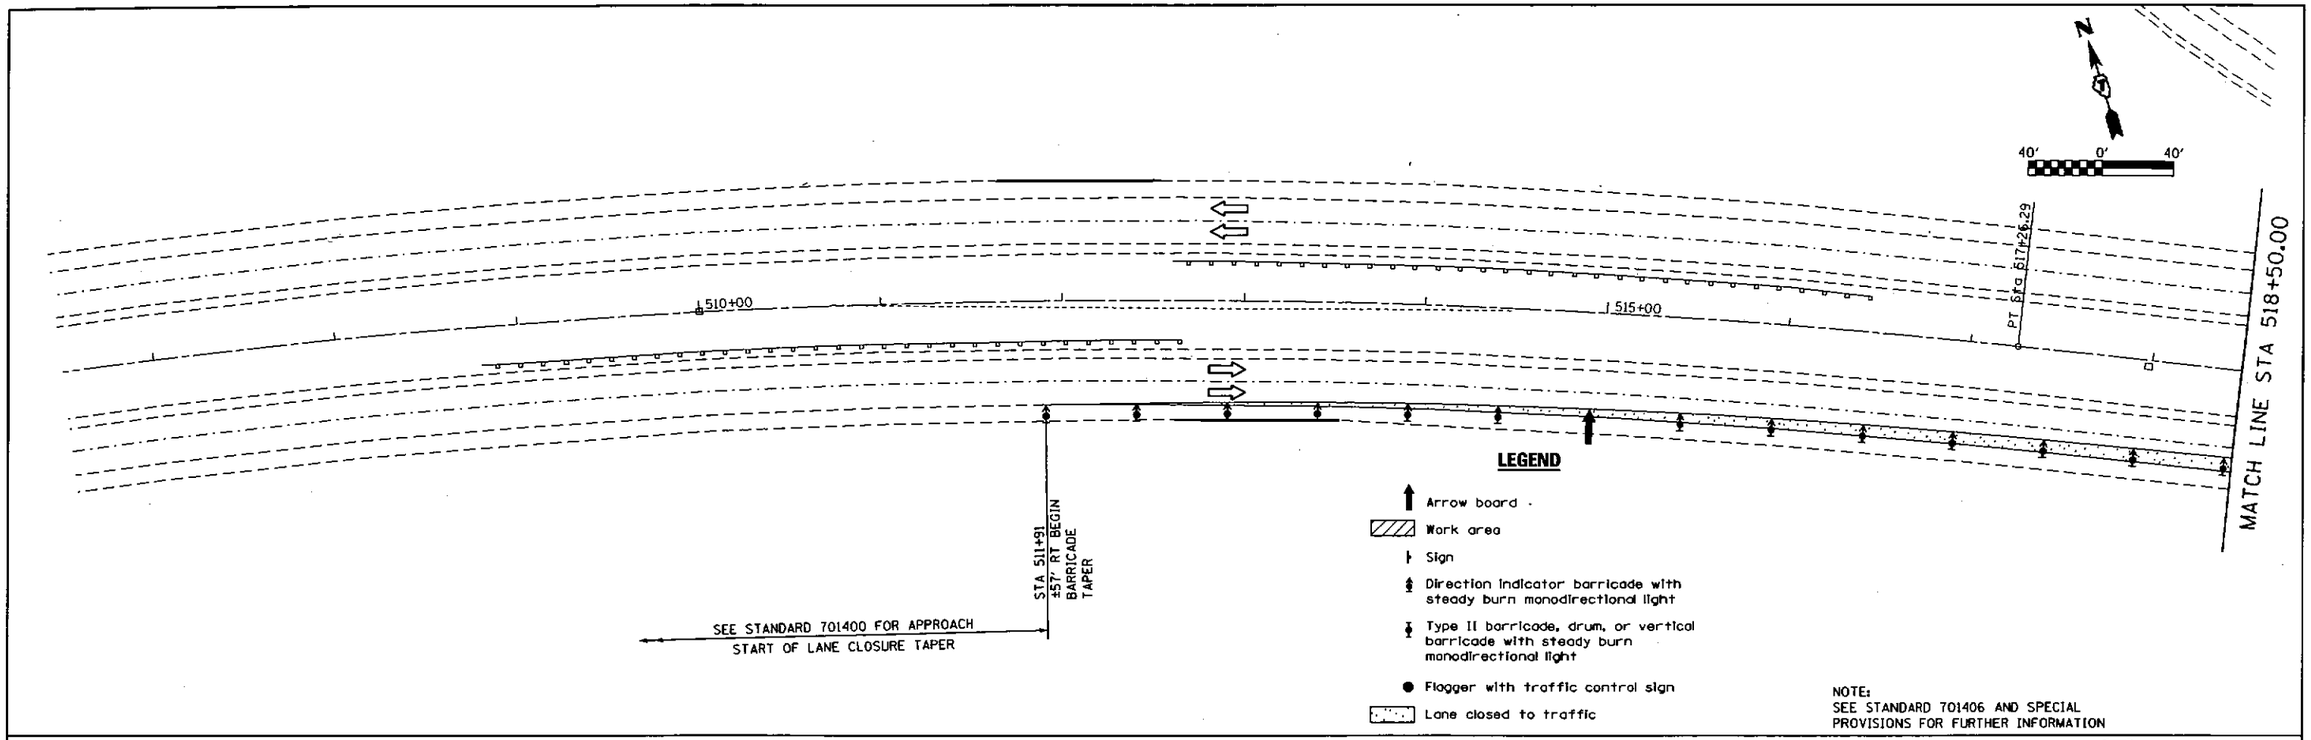

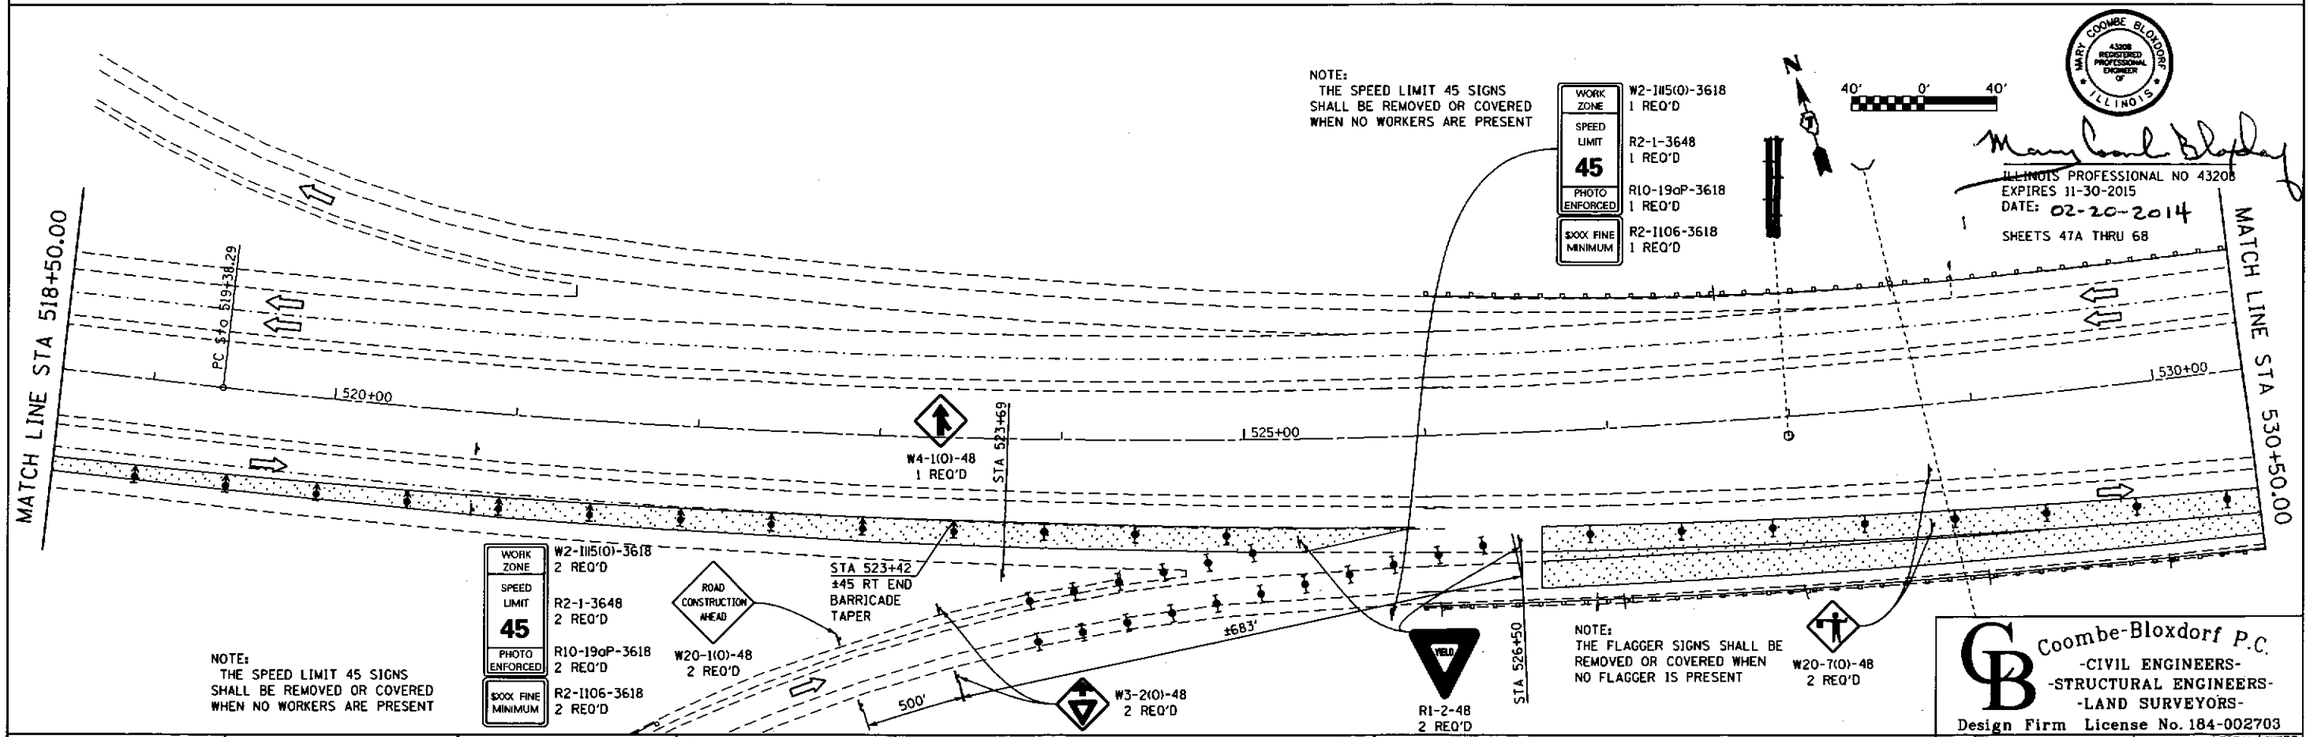

MARY COOMBE BLOXDORF
43208
REGISTERED PROFESSIONAL ENGINEER OF
ILLINOIS

ILLINOIS PROFESSIONAL NO 43208
EXPIRES 11-30-2015
DATE: 02-20-2014

SHEETS 47A THRU 68

Coombe-Bloxdorf P.C.
-CIVIL ENGINEERS-
-STRUCTURAL ENGINEERS-
-LAND SURVEYORS-
Design Firm License No. 184-002703

FILE NAME = ...\D774175-047a-staging-1a-01.dgn	USER NAME = cfc	DESIGNED - CFC	REVISED -
Default		DRAWN - CFC	REVISED -
CB PROJECT NO 10029-5	PLOT SCALE = 80.000000 ' / in.	CHECKED - MCB	REVISED -
	PLOT DATE = 2/18/2014	DATE -	REVISED -

STATE OF ILLINOIS
DEPARTMENT OF TRANSPORTATION

STAGE IA TRAFFIC CONTROL

SCALE: | SHEET 1 OF 3 SHEETS | STA. | TO STA.

F.A.I. RTE.	SECTION	COUNTY	TOTAL SHEETS	SHEET NO.
70	(26-3B-1, 3B-1(3)) BR	FAYETTE	277	47A
		CONTRACT NO. 74175		
	ILLINOIS FED. AID PROJECT			