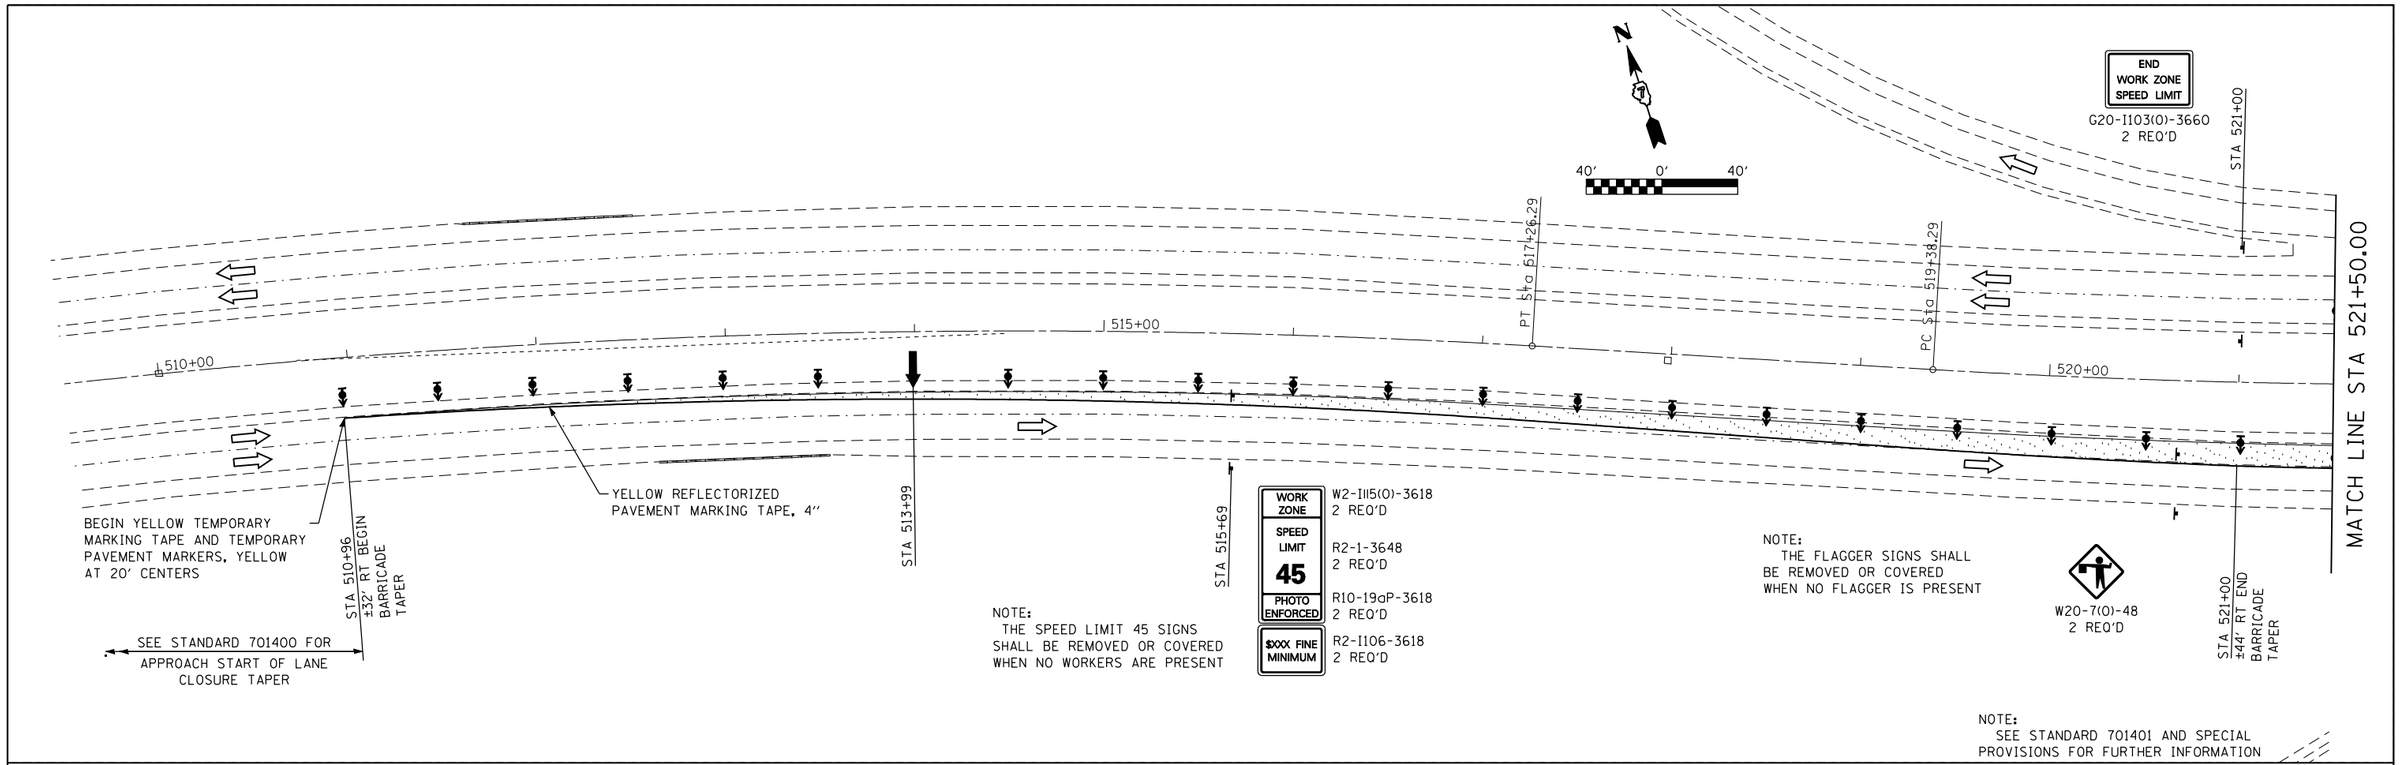

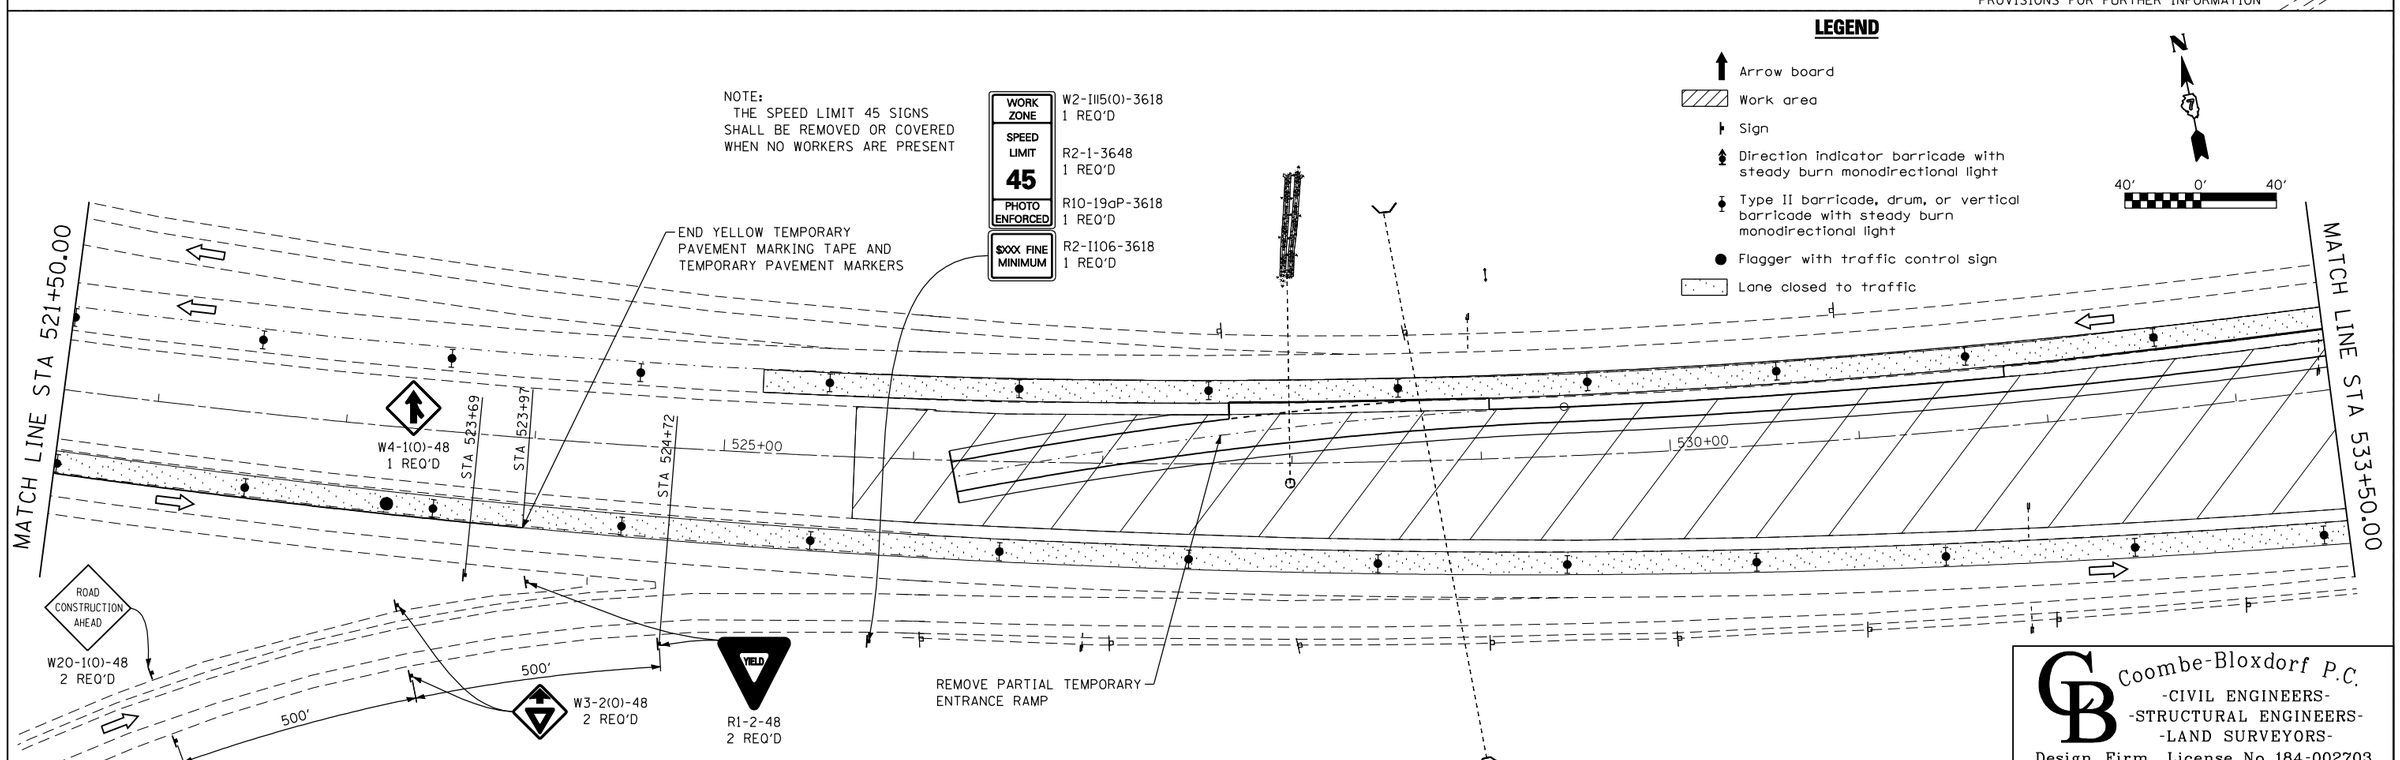

Coombe-Bloxdorf P.C.
-CIVIL ENGINEERS-
-STRUCTURAL ENGINEERS-
-LAND SURVEYORS-
Design Firm License No. 184-002703

FILE NAME = ...\D774175-067-staging-5-01.dgn	USER NAME = MML__	DESIGNED - CFC	REVISED -
Default		DRAWN - CFC	REVISED -
	PLOT SCALE = 80.000000 ' / IN.	CHECKED - MCB	REVISED -
CB PROJECT NO 10029-5	PLOT DATE = 1/28/2014	DATE -	REVISED -

STATE OF ILLINOIS
DEPARTMENT OF TRANSPORTATION

STAGE V TRAFFIC CONTROL

SCALE: | SHEET 1 OF 2 SHEETS | STA. TO STA.

F.A.I. RTE.	SECTION	COUNTY	TOTAL SHEETS	SHEET NO.
70	(26-3B-1, 3B-1(3)) BR	FAYETTE	277	67

CONTRACT NO. 74175

ILLINOIS FED. AID PROJECT