FINAL SURVEY
NOTE BOOK
NO.
SURVEYED
PLOTTED
TEMPLATE
AREAS
AREAS CHECKED
BY
DATE

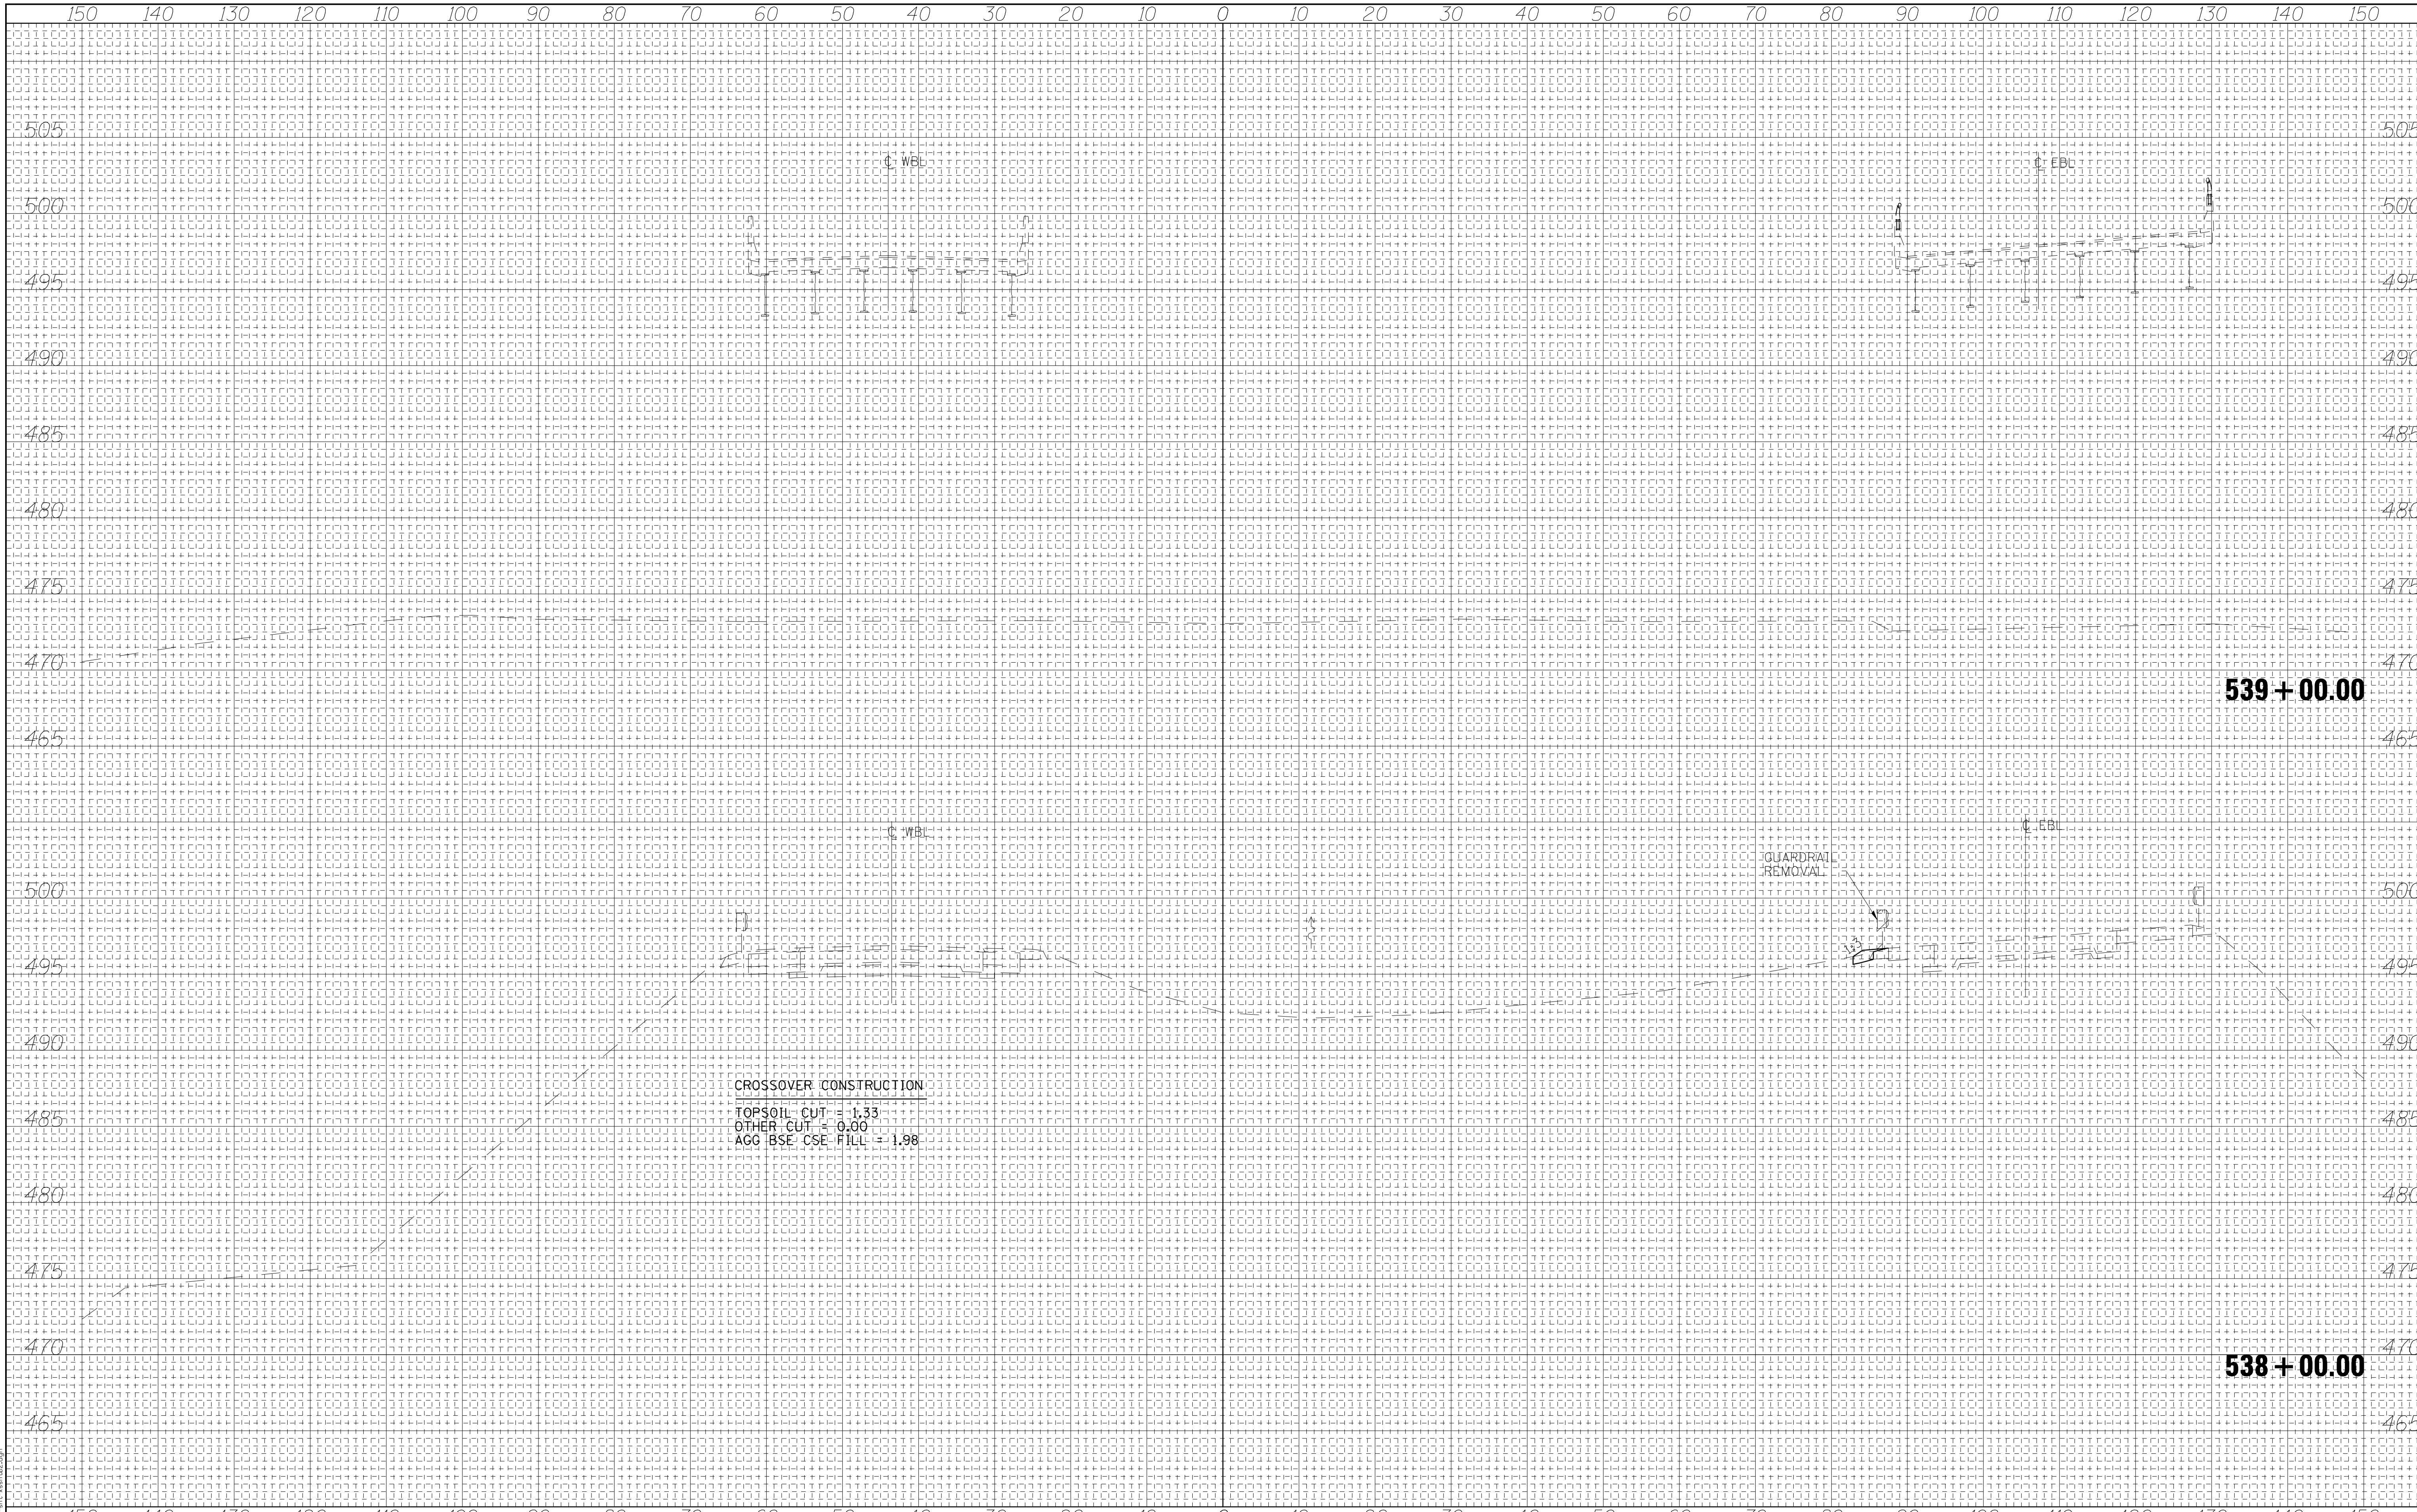

ORIGINAL SURVEY
NOTE BOOK
NO.
SURVEYED
PLOTTED
TEMPLATE
AREAS
AREAS CHECKED
BY
DATE

PRINT DRIVER = I_PD_E_B_0.plt
PEN TABLE = IDOT_VER02.TBL
MODEL NAME = Default
FILE NAME = D774175-sht-xssht02.dgn

ESCA CONSULTANTS, INC.
CIVIL & STRUCTURAL ENGINEERS

USER NAME = has	DESIGNED - ELH	REVISED -	**STATE OF ILLINOIS DEPARTMENT OF TRANSPORTATION**
ESCA PROJECT NO. 1000.05	DRAWN - HAS	REVISED -	
SCALES: (HORIZ) 1"=10' (VERT) 1"=5'	CHECKED - ELH	REVISED -	
PLOT DATE = 1/29/2014 2:28:07 PM	DATE - 08/13	REVISED -	

I-70 CROSS SECTIONS
WEST CROSSOVER – WB CONSTRUCTION

SCALE: AS SHOWN	SHEET NO. 6 OF 6 SHEETS	STA. 538+00.00 TO STA. 539+00.00

F.A.I. RTE.	SECTION	COUNTY	TOTAL SHEETS	SHEET NO.
70	(26-3B-1, 3B-1(3))BR	FAYETTE	277	254
		CONTRACT NO. 74175		
FED. ROAD DIST. NO.	ILLINOIS	FED. AID PROJECT AID		