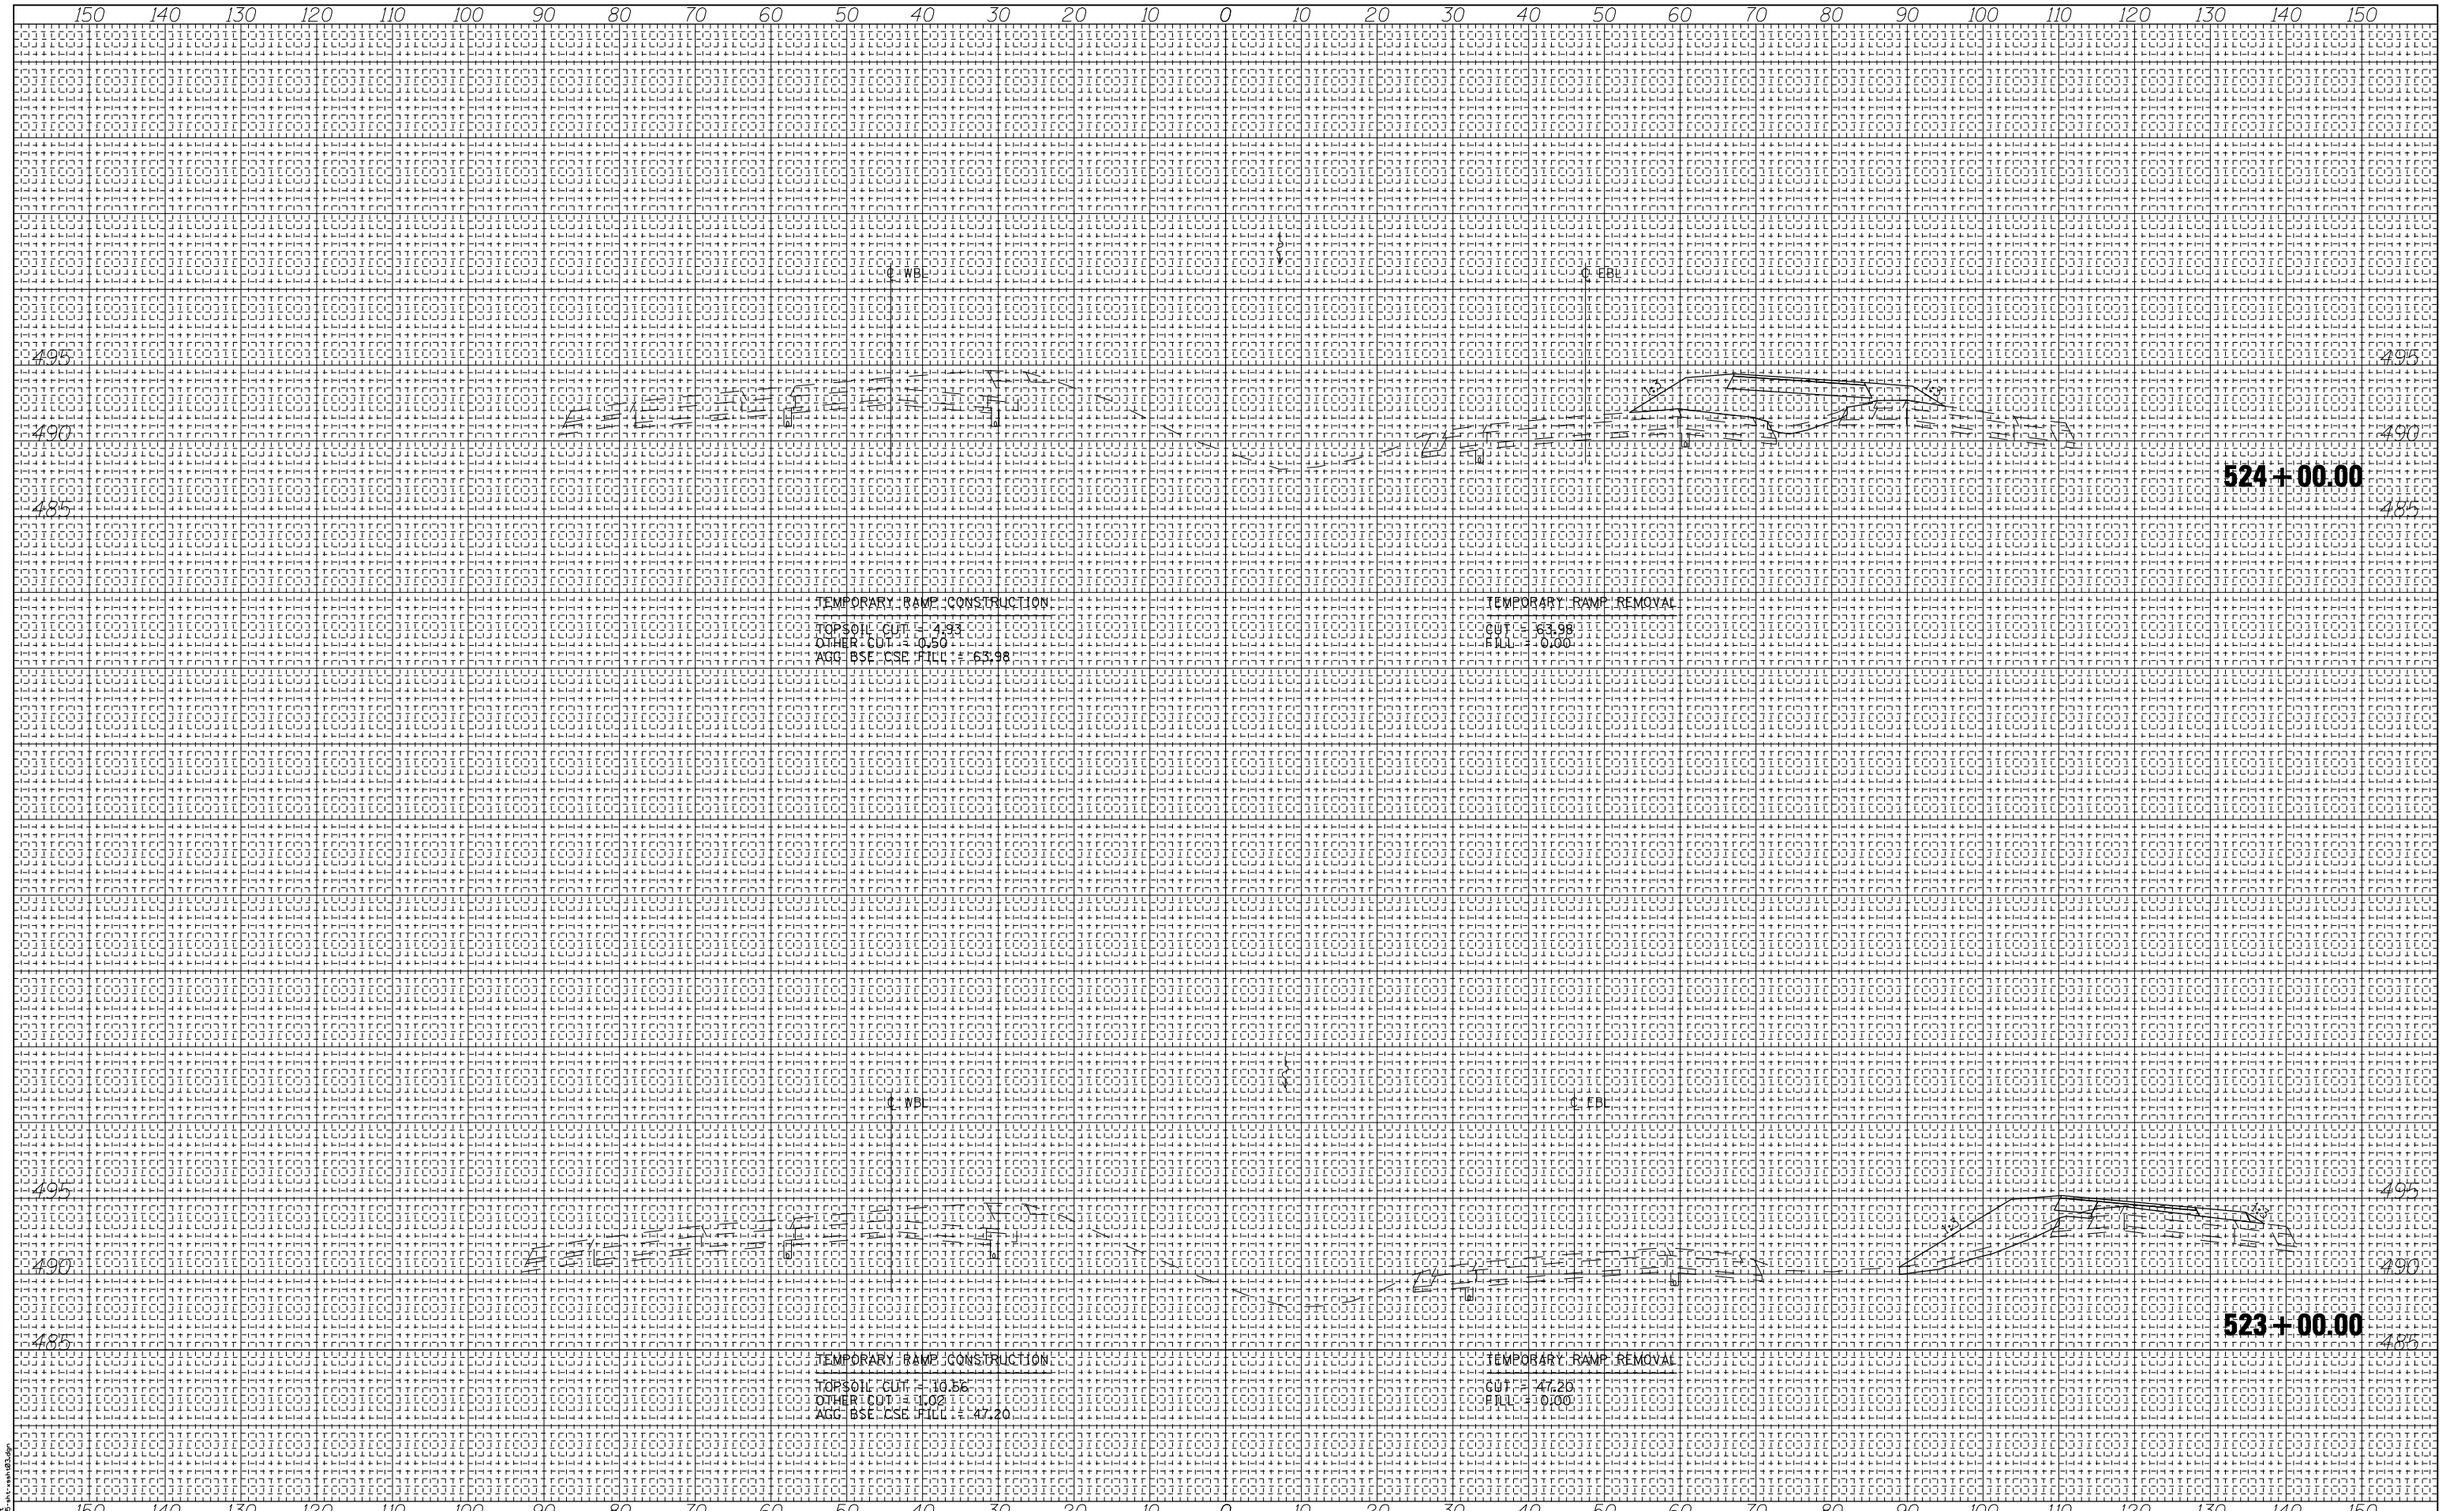

TEMPORARY RAMP CONSTRUCTION

TOPSOIL CUT = 4.93
OTHER CUT = 0.50
AGG BSE CSE FILL = 63.98

TEMPORARY RAMP REMOVAL

CUT = 63.98
FILL = 0.00

TEMPORARY RAMP CONSTRUCTION

TOPSOIL CUT = 10.56
OTHER CUT = 1.02
AGG BSE CSE FILL = 47.20

TEMPORARY RAMP REMOVAL

CUT = 47.20
FILL = 0.00

FINAL SURVEY	NOTE BOOK	NO.
SURVEYED		
PLOTTED		
TEMPLATE		
AREAS		
AREAS CHECKED		

BY	DATE

ORIGINAL SURVEY	NOTE BOOK	NO.
SURVEYED		
PLOTTED		
TEMPLATE		
AREAS		
AREAS CHECKED		

BY	DATE

PRINT DRIVER = IOT_E_BW.pltcfg
PRINT STYLE = IOT_E_BW.ctb
PAPER SIZE = D
FILE NAME = D:\Projects\xxx-xxxh\03.dgn

ESCA CONSULTANTS, INC.
CIVIL & STRUCTURAL ENGINEERS

USER NAME = has	DESIGNED - ELH	REVISED -	
ESCA PROJECT NO. 1000.05	DRAWN - HAS	REVISED -	
SCALES: (HORIZ) 1"=10' (VERT) 1"=5'	CHECKED - ELH	REVISED -	
PLOT DATE = 1/29/2014 2:28:44 PM	DATE - 08/13	REVISED -	

STATE OF ILLINOIS
DEPARTMENT OF TRANSPORTATION

I-70 CROSS SECTIONS
WEST CROSSOVER – WB REMOVAL
& TEMPORARY ENTRANCE RAMP

SCALE: AS SHOWN | SHEET NO. 2 OF 9 SHEETS | STA. 523+00.00 TO STA. 524+00.00

F.A.I. RTE.	SECTION	COUNTY	TOTAL SHEETS	SHEET NO.
70	(26-3B-1, 3B-1(3))BR	FAYETTE	277	256
		CONTRACT NO. 74175		
FED. ROAD DIST. NO.	ILLINOIS	FED. AID PROJECT AID		