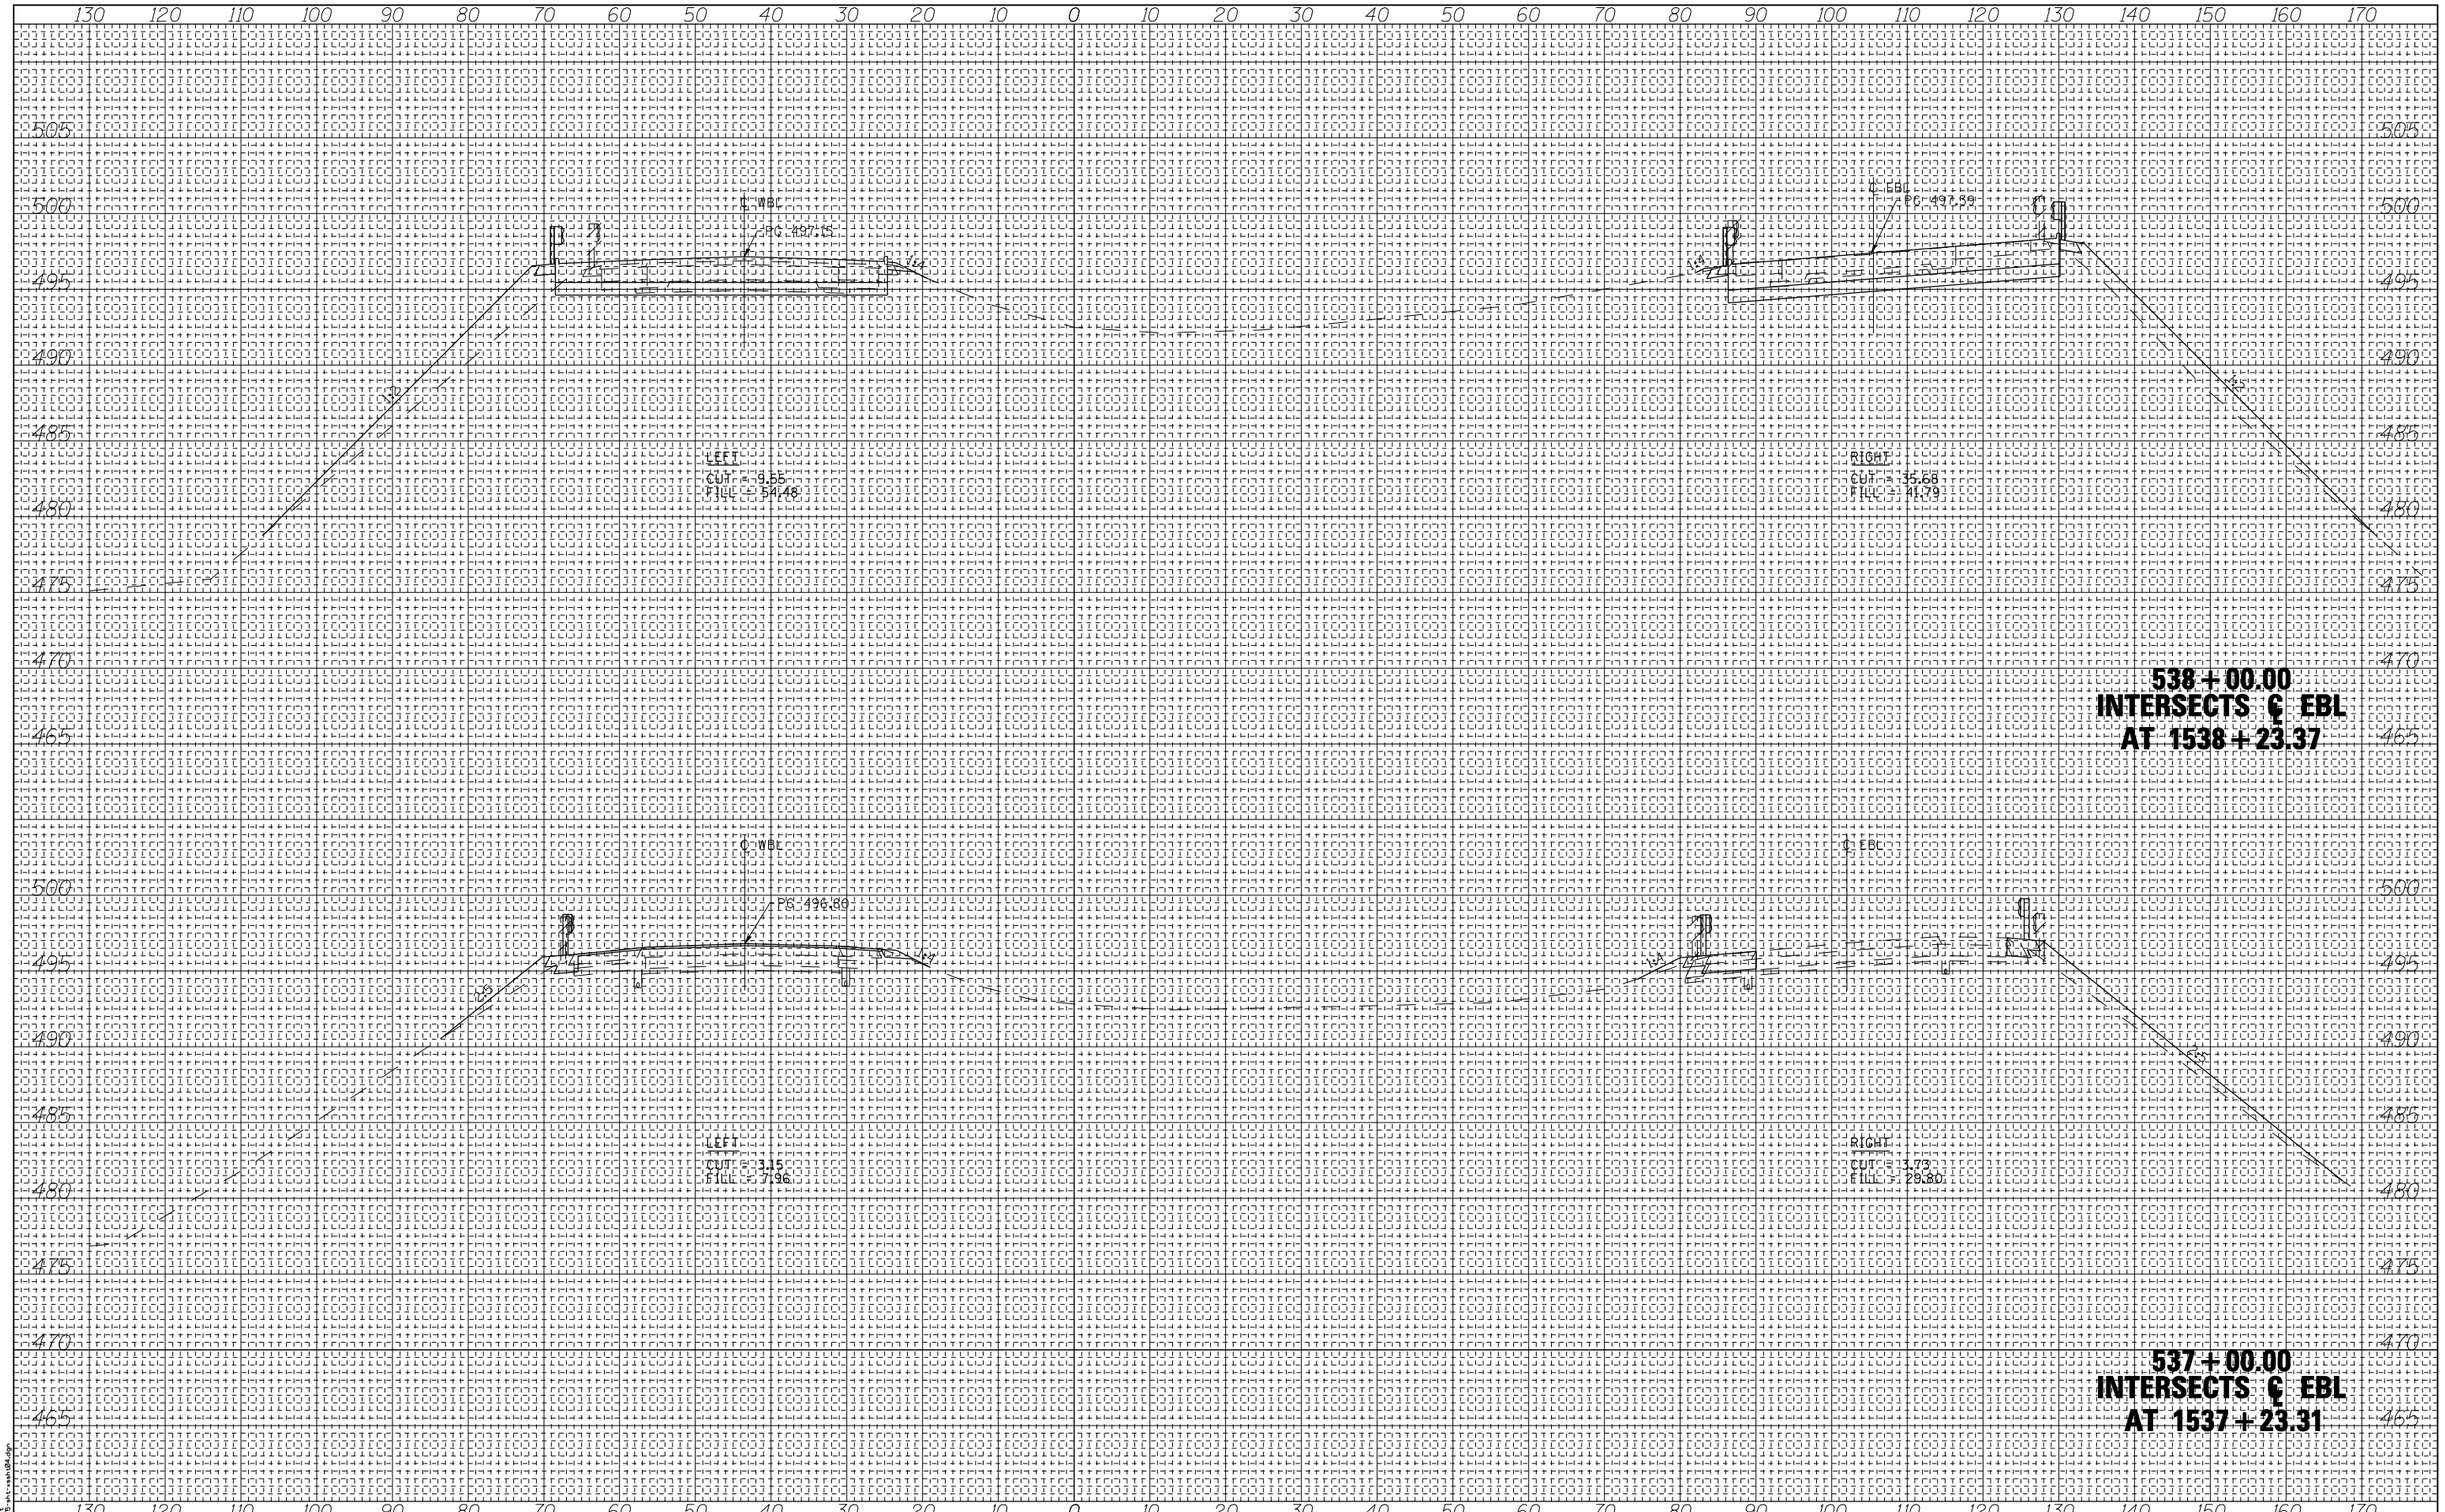


| FINAL SURVEY | NOTE BOOK | NO. |
|---|---|---|
| SURVEYED | | |
| PLOTTED | | |
| TEMPLATE | | |
| AREAS | | |
| AREAS CHECKED | | |

| BY | DATE |
|---|---|
| | |

| ORIGINAL SURVEY | NOTE BOOK | NO. |
|---|---|---|
| SURVEYED | | |
| PLOTTED | | |
| TEMPLATE | | |
| AREAS | | |
| AREAS CHECKED | | |

| BY | DATE |
|---|---|
| | |

PRINT DRIVER = ???.??.B.pdf
PRINT SIZE = 24.00 X 36.00 INCHES
PLOT SCALE = 1.0000 '/ INCH
FILE NAME = D:\Projects\xxx-xxxh\04.dgn

ESCA CONSULTANTS, INC.
CIVIL & STRUCTURAL ENGINEERS

| | | |
|---|---|---|
| USER NAME = has | DESIGNED - ELH | REVISED - |
| ESCA PROJECT NO. 1000.05 | DRAWN - HAS | REVISED - |
| SCALES: (HORIZ) 1"=10' (VERT) 1"=5' | CHECKED - ELH | REVISED - |
| PLOT DATE = 1/29/2014 2:35:53 PM | DATE - 08/13 | REVISED - |

**STATE OF ILLINOIS**
**DEPARTMENT OF TRANSPORTATION**

**I-70 CROSS SECTIONS AT BRIDGES**

SCALE: AS SHOWN | SHEET NO. 2 OF 10 SHEETS | STA. 537+00.00 TO STA. 538+00.00

| F.A.I. RTE. | SECTION | COUNTY | TOTAL SHEETS | SHEET NO. |
|---|---|---|---|---|
| 70 | (26-3B-1, 3B-1(3))BR | FAYETTE | 277 | 265 |
| | | CONTRACT NO. 74175 | | |
| FED. ROAD DIST. NO. | ILLINOIS | FED. AID PROJECT AID | | |