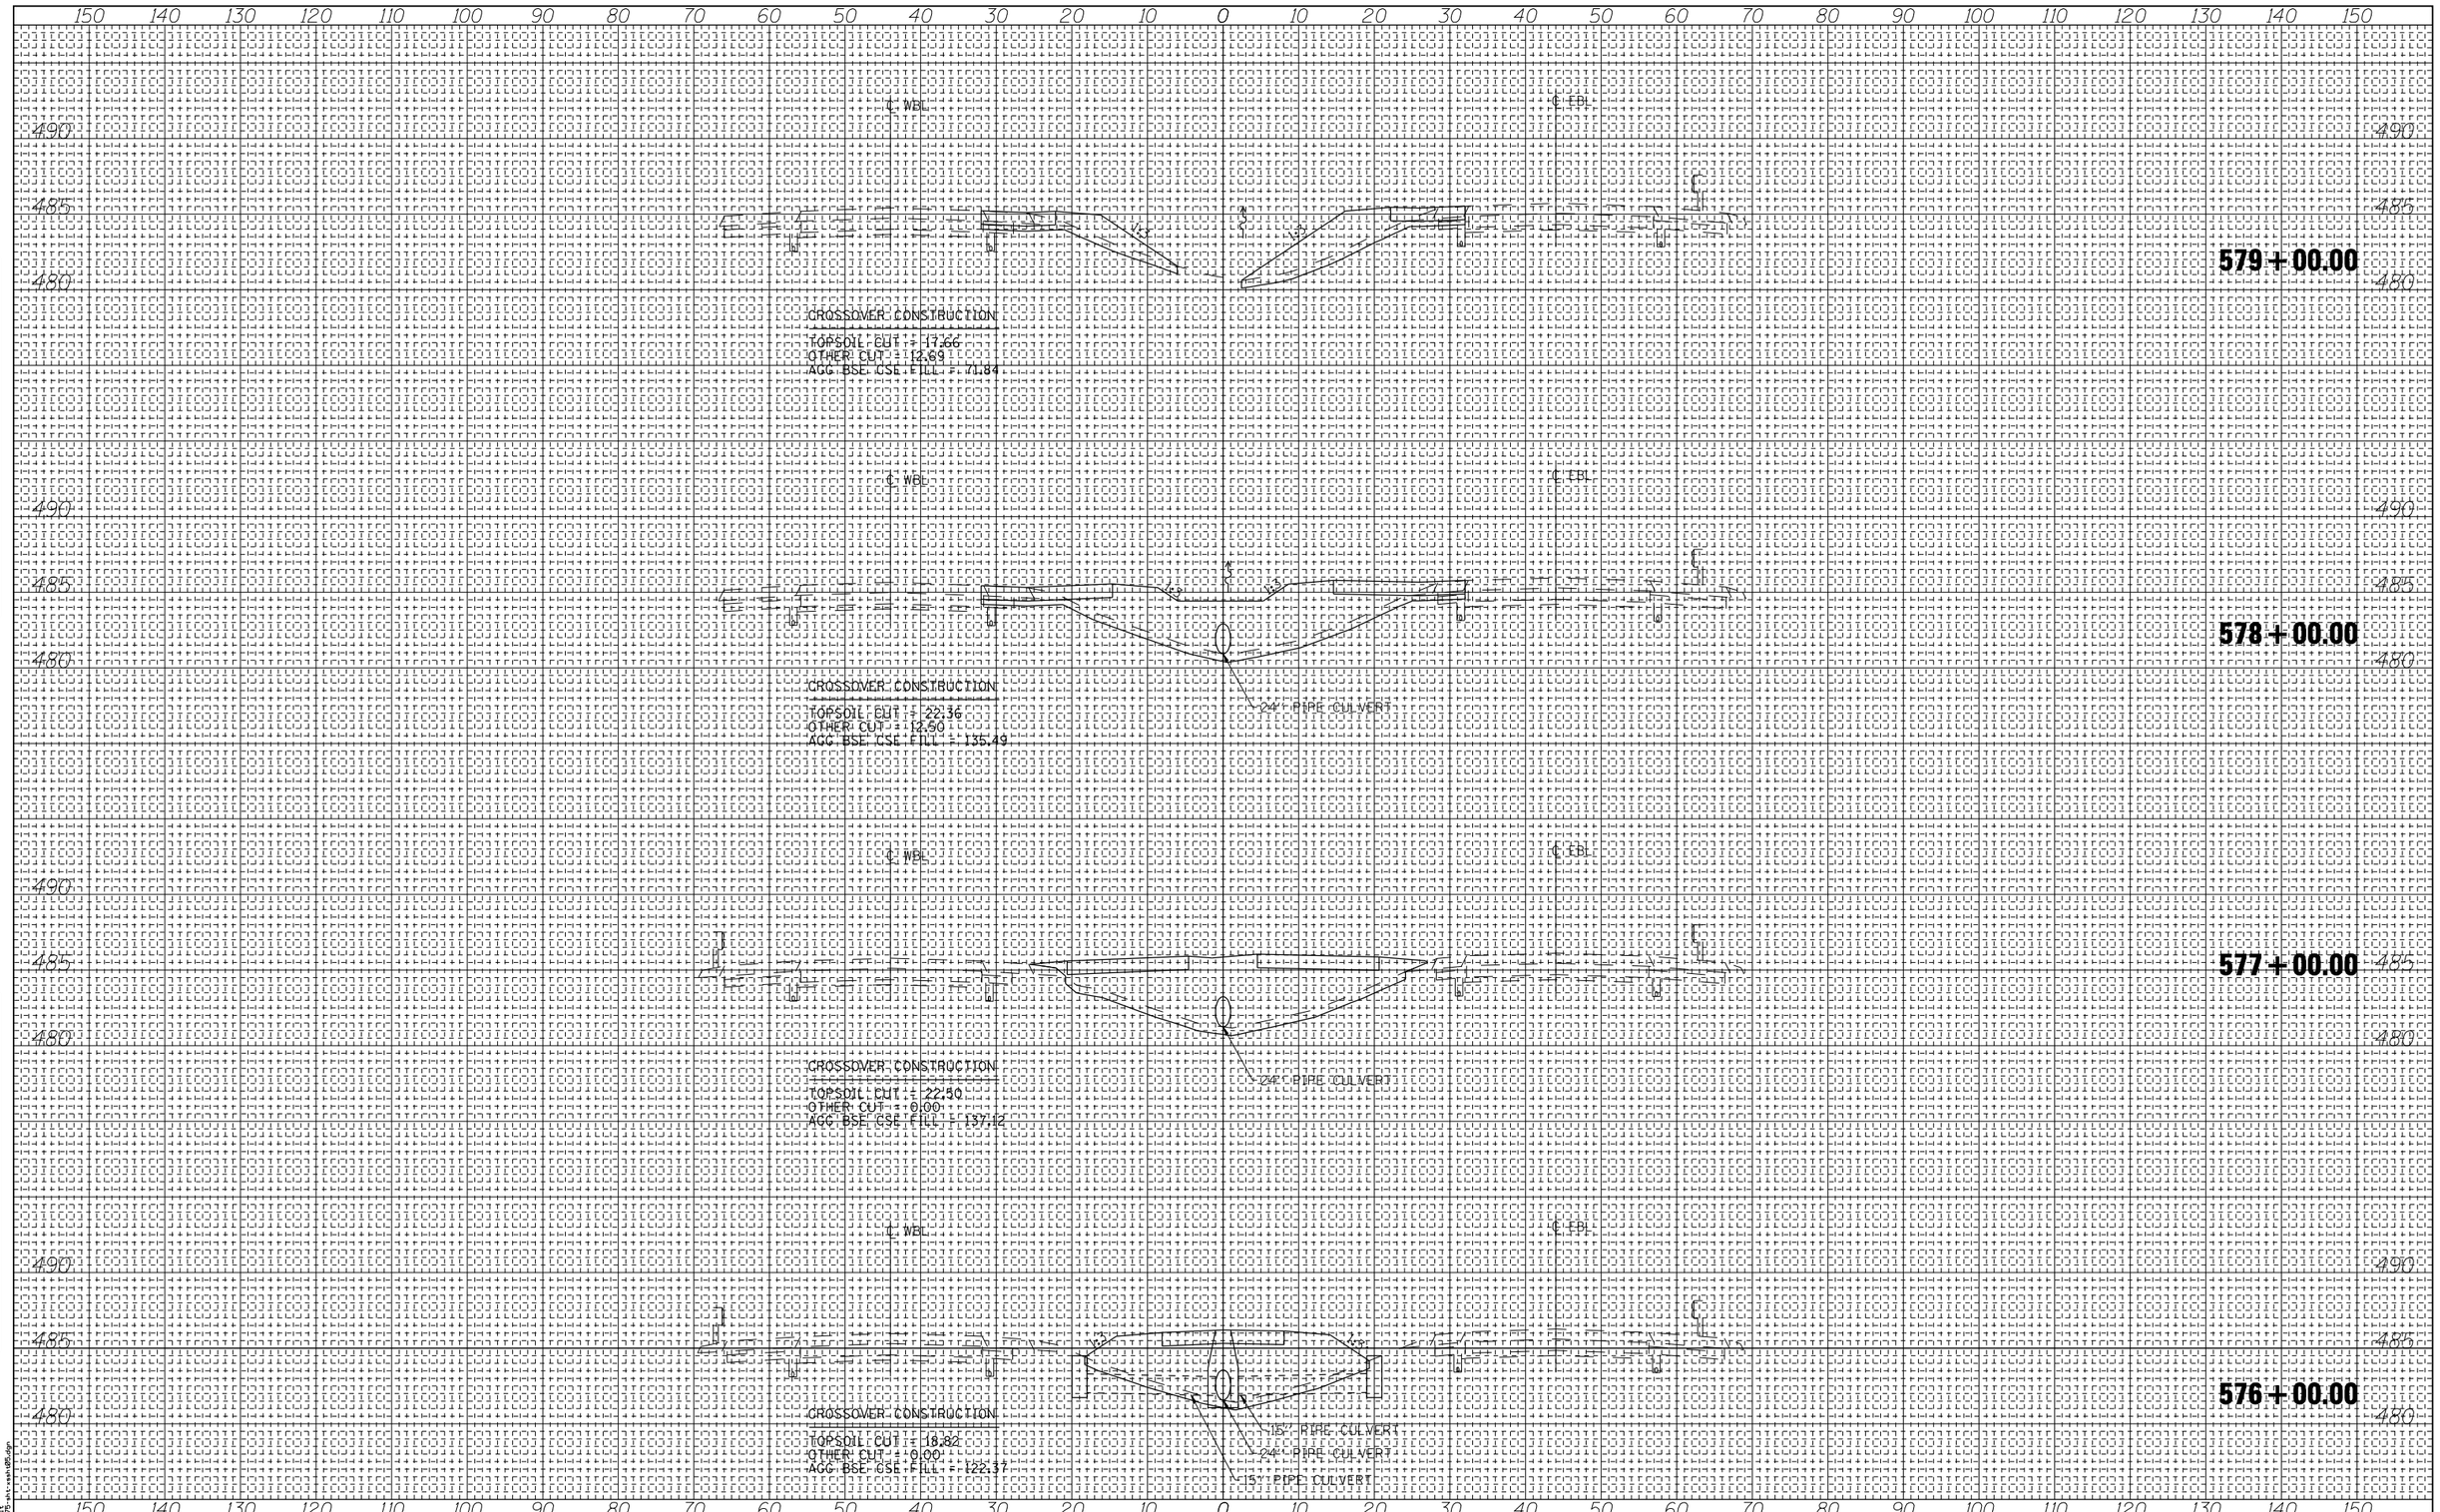

FINAL SURVEY	NOTE BOOK	NO.
SURVEYED		
PLOTTED		
TEMPLATE		
AREAS		
AREAS CHECKED		

BY	DATE

ORIGINAL SURVEY	NOTE BOOK	NO.
SURVEYED		
PLOTTED		
TEMPLATE		
AREAS		
AREAS CHECKED		

BY	DATE

PRINT DRIVER = IOSLEVEL
PRINTER NAME = IOSLEVEL
PAPER SIZE = 24.00in
PLOT SCALE = 1.0000 '/ In
PLOT NAME = D:\projects\xx-xxxh\05.dgn

USER NAME = has	DESIGNED - ELH	REVISED -
ESCA PROJECT NO. 1000.05	DRAWN - HAS	REVISED -
SCALES: (HORIZ) 1"=10' (VERT) 1"=5'	CHECKED - ELH	REVISED -
PLOT DATE = 1/29/2014 2:39:20 PM	DATE - 11/13	REVISED -

ESCA CONSULTANTS, INC.
CIVIL & STRUCTURAL ENGINEERS

STATE OF ILLINOIS
DEPARTMENT OF TRANSPORTATION

I-70 CROSS SECTIONS
EAST CROSSOVERS

SCALE: AS SHOWN | SHEET NO. 3 OF 4 SHEETS | STA. 576+00.00 TO STA. 579+00.00

F.A.I. RTE.	SECTION	COUNTY	TOTAL SHEETS	SHEET NO.
70	(26-3B-1, 3B-1(3))BR	FAYETTE	277	276
		CONTRACT NO. 74175		
FED. ROAD DIST. NO.	ILLINOIS	FED. AID PROJECT AID		