FOR INFORMATION ONLY

STATE OF ILLINOIS
DEPARTMENT OF PUBLIC WORKS & BUILDINGS
DIVISION OF HIGHWAYS

ROUTE NO.	SECTION	COUNTY	TOTAL SHEETS	SHEET NO.
F.A.I. & F.A.S. 64	82-8B	ST. CLAIR	107	21
FED. ROAD DIST. NO. 9	ILLINOIS	FED. AID PROJECT		

SHEET NO. 6
16 SHEETS

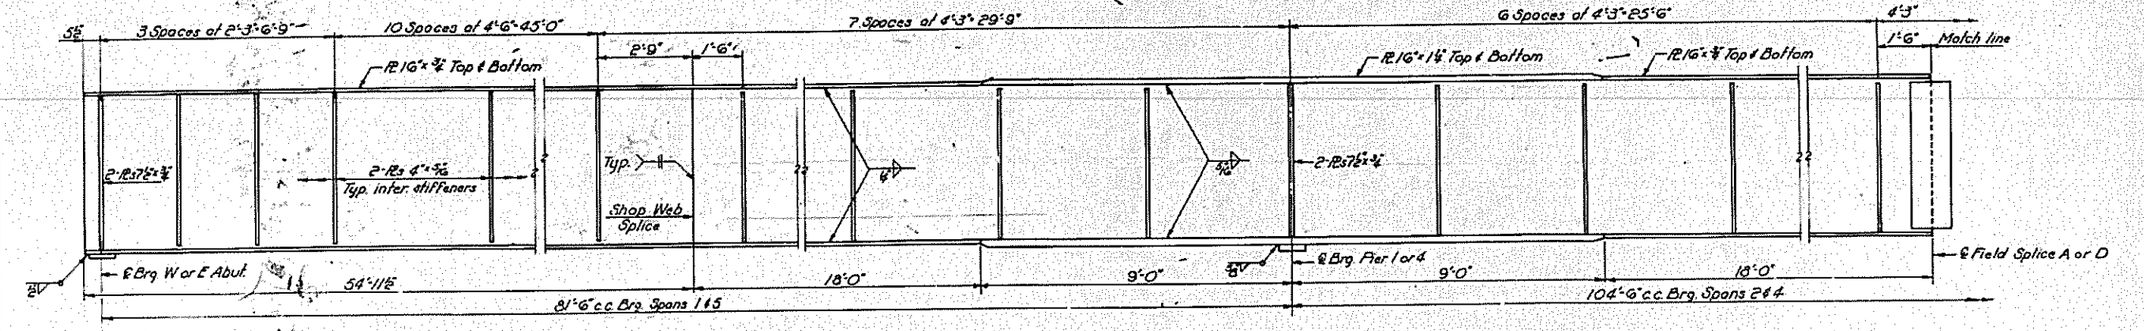

GIRDER ELEVATIONS

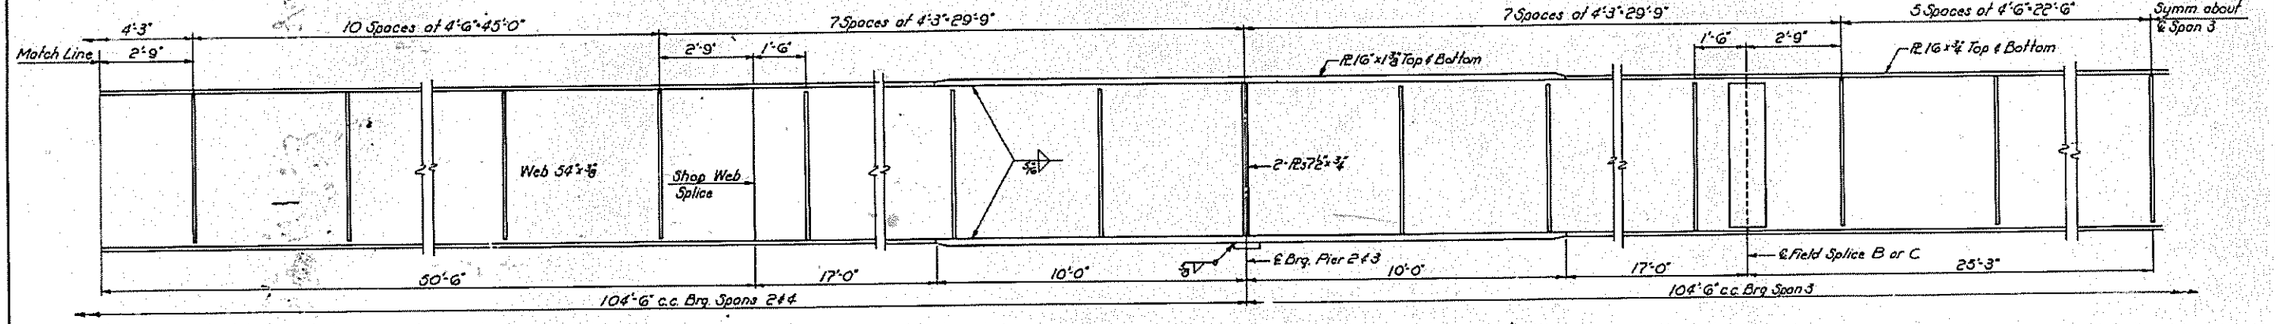

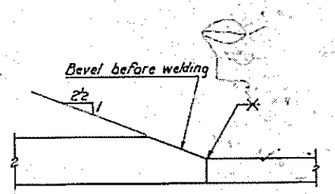

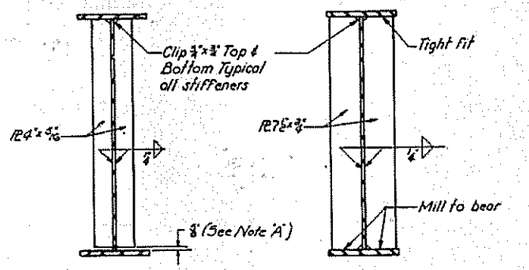

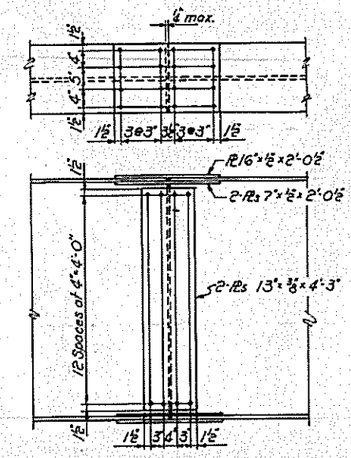

NOTE:

All bolts for field splices shall be ⅞" high strength bolts.

Contact surfaces of all splice shall be free of all oil or paint.

A: Intermediate stiffeners within 2'-0" from ℄ Pier 4 shall be tight fit at the bottom and ⅜" undercut at the top. All other intermediate stiffeners shall be tight fit at the top and ⅜" undercut at the bottom.

DESIGN	K
CHECKED	I. Kaplan
DRAWN	R F
TRACED	I.K.

EXAMINED March 19 1968
PASSED
APPROVED

STRUCTURAL STEEL
F.A.I. RT. 64 SEC. 82-8B(W.B.)
ST. CLAIR COUNTY
STA. 145+10

FILE NAME = #FILEL#	USER NAME = #USER#	DESIGNED - ___	REVISED - ___
		DRAWN - ___	REVISED - ___
	PLOT SCALE = #SCALE#	CHECKED - ___	REVISED - ___
	PLOT DATE = #DATE#	DATE - _____	REVISED - ___

STATE OF ILLINOIS
DEPARTMENT OF TRANSPORTATION

EXISTING STRUCTURE DETAILS
STRUCTURE NO. 082-0186

SCALE: N/A | SHEET NO. __ OF ___ SHEETS | STA. _____ TO STA. _____

F.A. RTE.	SECTION	COUNTY	TOTAL SHEETS	SHEET NO.
64	82-8B-P	ST CLAIR	29	12
		CONTRACT NO. 76663		
FED. ROAD DIST. NO.	ILLINOIS	FED. AID PROJECT		