STATE OF ILLINOIS
DEPARTMENT OF PUBLIC WORKS & BUILDINGS
DIVISION OF HIGHWAYS

FAI-70

ROUTE NO.	SEC.	COUNTY	TOTAL SHEETS	SHEET NO.
FAI 7	60-7HB-2	Madison	25	7
	60-7HP-2		25	7
FED. ROAD DIST. NO. 7	ILLINOIS	PROJECT		

SHEET 4 OF 14

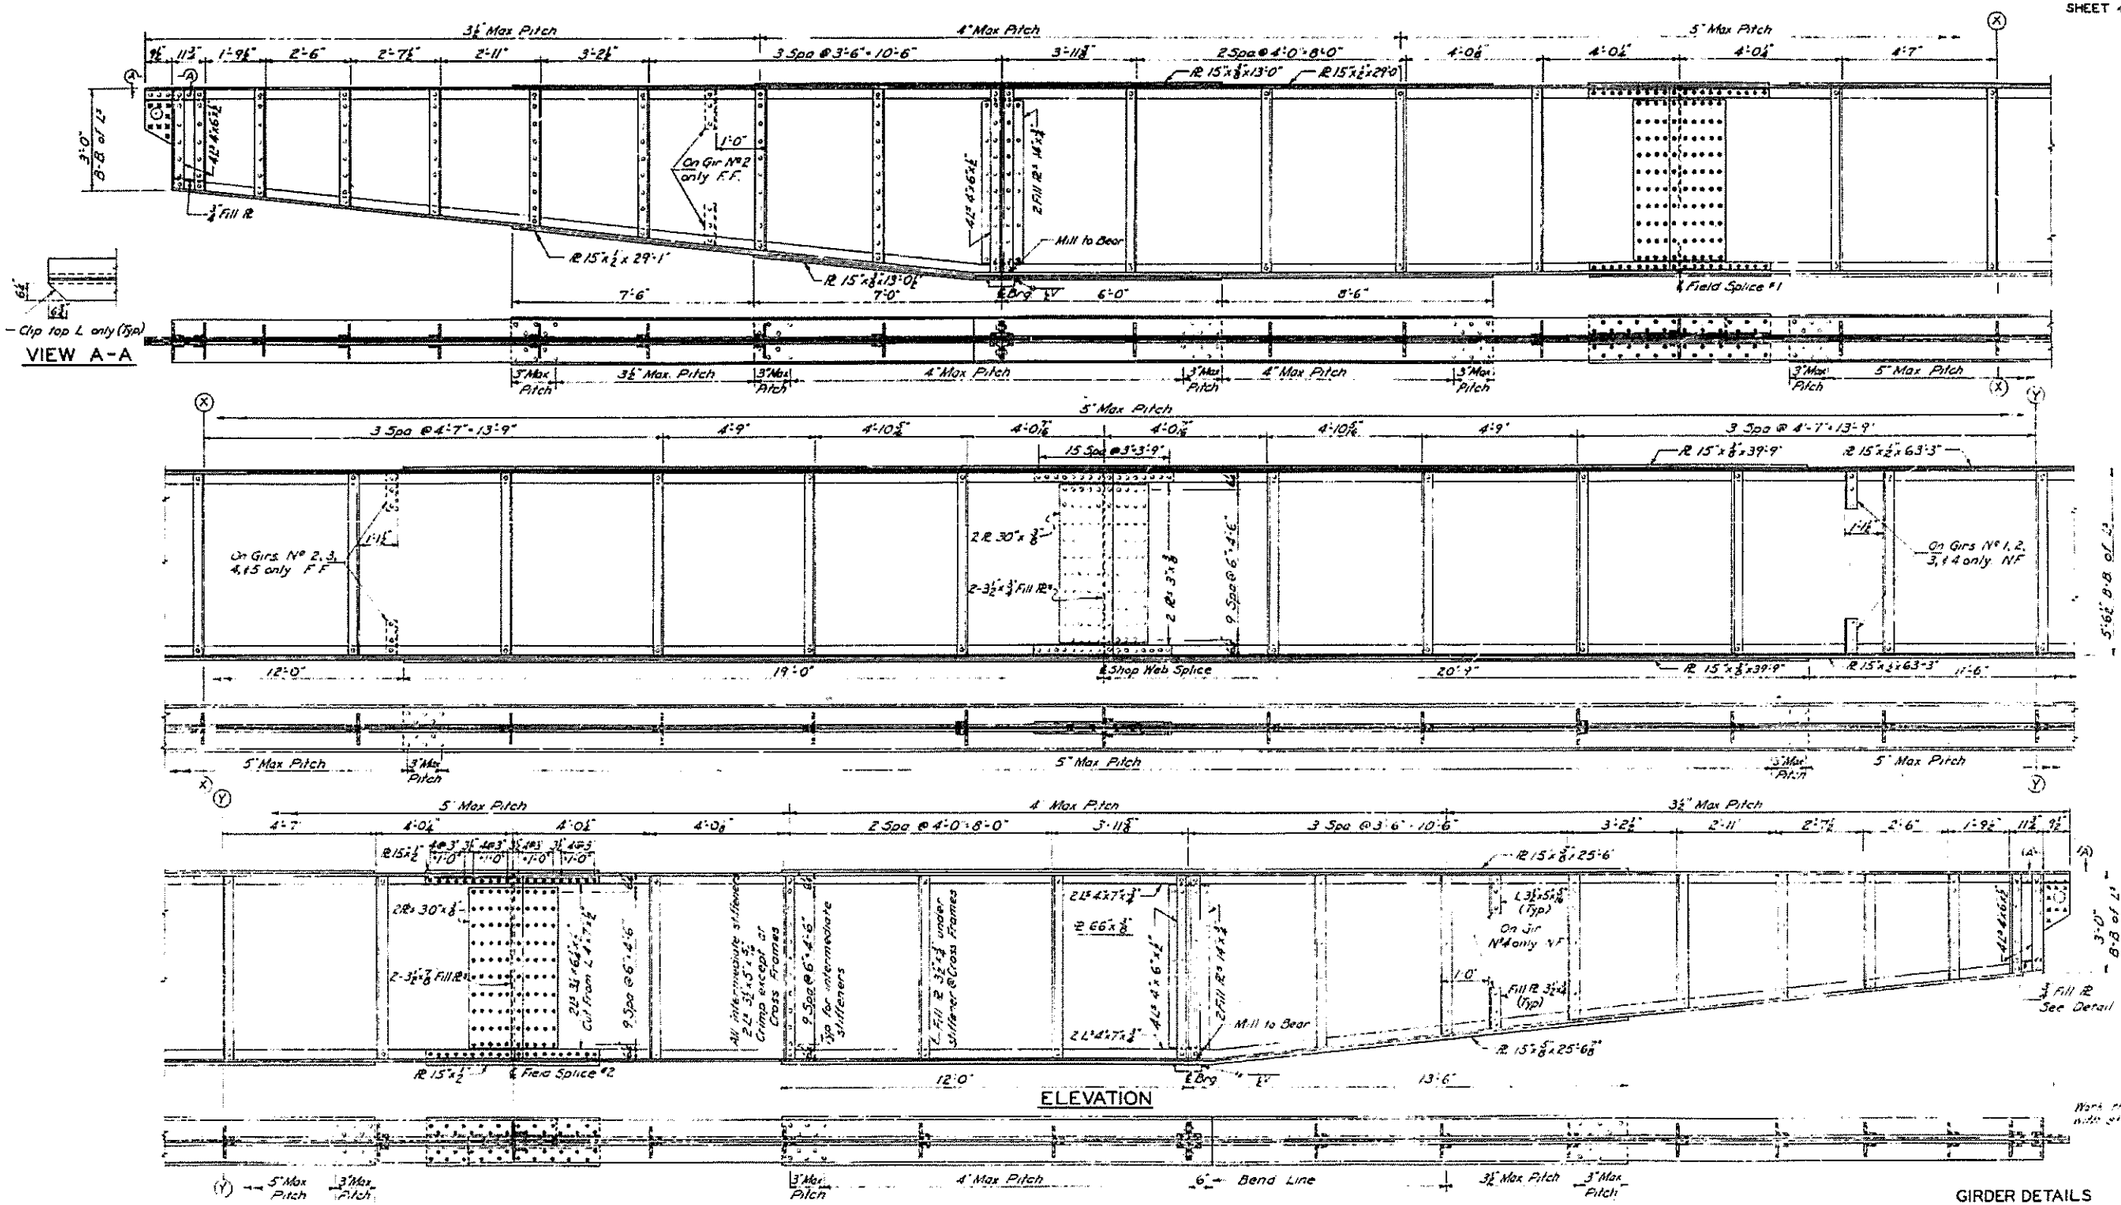

DESIGNED	W. J. R.
CHECKED	V.F.S.
DRAWN	V.F.S.
CHECKED	M.D.C.

EXAMINED April 18 19 58
PASSED
APPROVED

GIRDER DETAILS
F. A. I. OVER U.S. RT. 40
PROJECT
F.A.I. ROUTE 7 SECTION 60-7HB-2-F
MADISON COUNTY
STATION 544 + 31.73

FILE NAME = $FILE$	USER NAME = $USER$	DESIGNED -	REVISED -	STATE OF ILLINOIS DEPARTMENT OF TRANSPORTATION	EXISTING STRUCTURE DETAILS (SN 060-0014 & 0015)
		DRAWN -	REVISED -		
	PLOT SCALE = $SCALE$	CHECKED -	REVISED -		
	PLOT DATE = $DATE$	DATE -	REVISED -		SCALE: N/A | SHEET NO. __ OF __ SHEETS | STA. _____ TO STA. _____

F.A.I. RTE.	SECTION	COUNTY	TOTAL SHEETS	SHEET NO.
55/70	60-7HB-P	MADISON	25	7
		CONTRACT NO. 76064		
FED. ROAD DIST. NO.	ILLINOIS	FED. AID PROJECT		