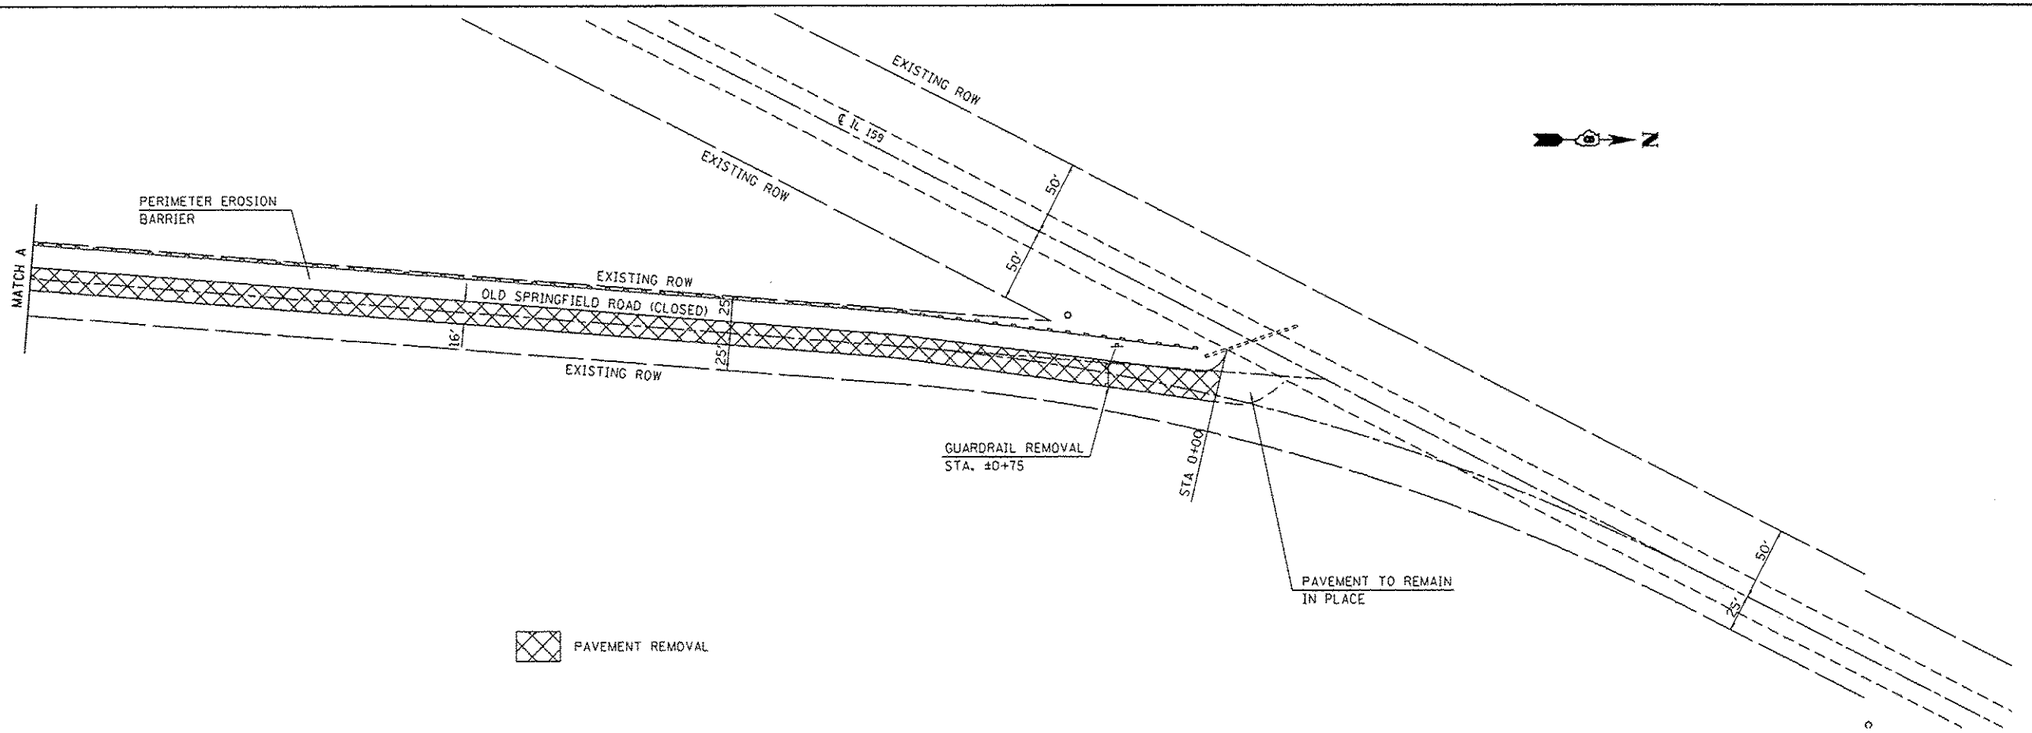

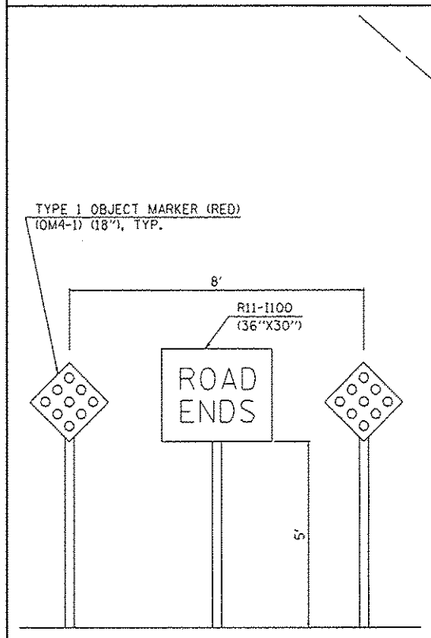

ROAD CLOSURE ASSEMBLY DETAIL

INSTALL AS DIRECTED BY THE RESIDENT ENGINEER.

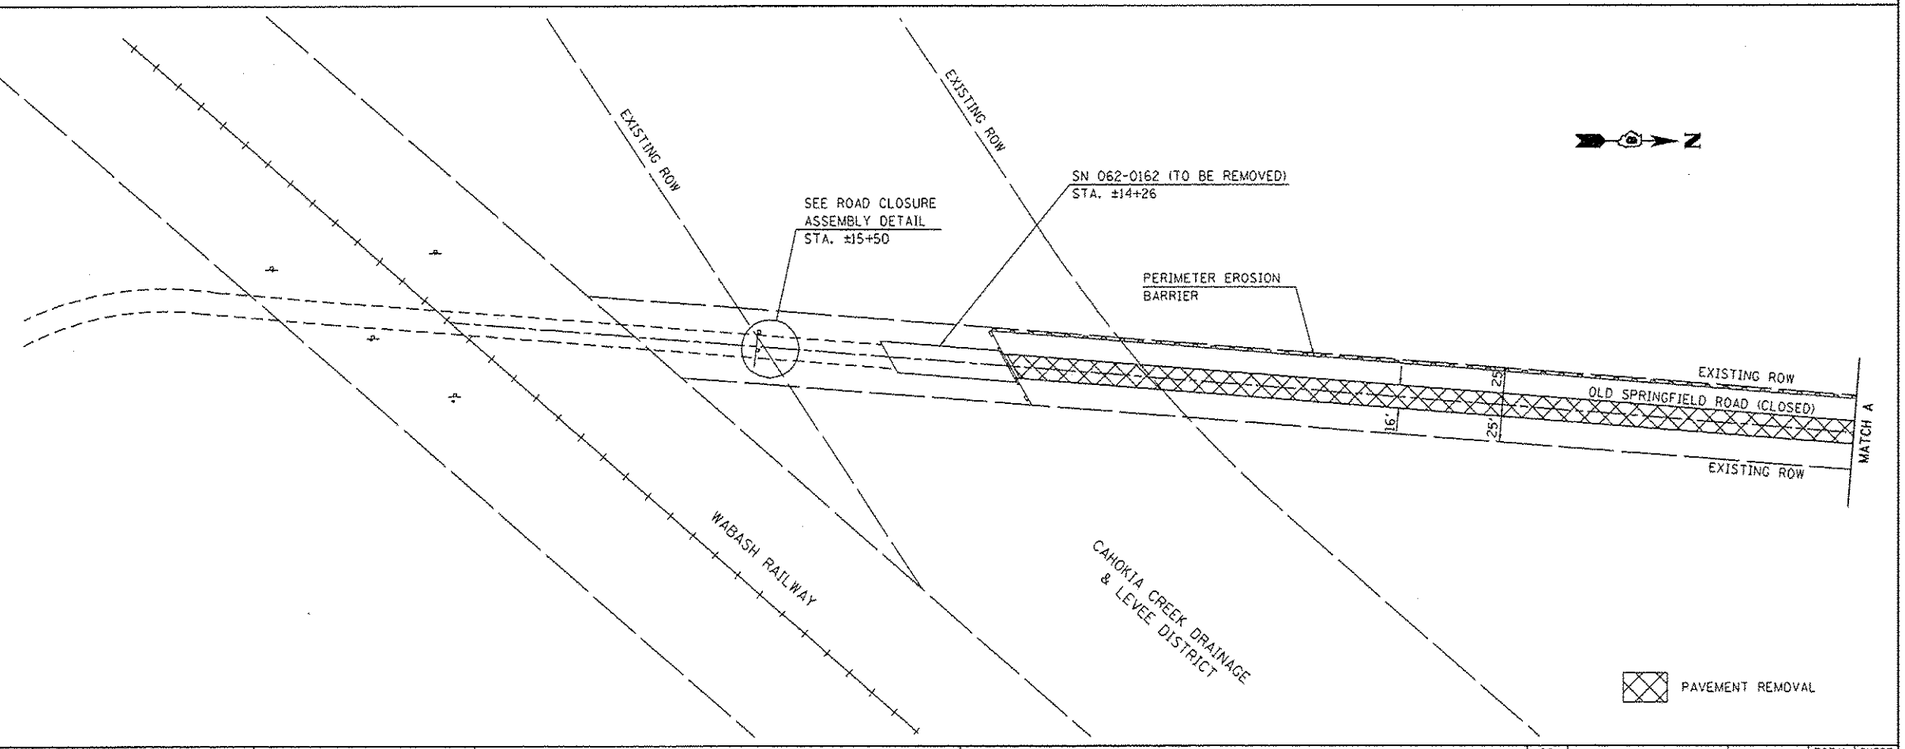

FILE NAME = o:\pw_work\pwidot\harbaughrd\d0350148\D076066-sht-cover.dgn	USER NAME = harbaughrd	DESIGNED -	REVISED -
		DRAWN -	REVISED -
	PLOT SCALE = 100.0000 ' / in.	CHECKED -	REVISED -
$MODELNAME$	PLOT DATE = 12/12/2013	DATE -	REVISED -

STATE OF ILLINOIS
DEPARTMENT OF TRANSPORTATION

MISCELLANEOUS DETAILS

SCALE: 1" = 50' | SHEET 1 OF 1 SHEETS | STA. | TO STA.

OR	SECTION	COUNTY	TOTAL SHEETS	SHEET NO.
159G	B-DM	MADISON	5	5
		CONTRACT NO. 76G66		
	ILLINOIS	FED. AID PROJECT		