NOTES:
1. FOR CLARITY, ONLY VARIABLE DEPTH DITCHES ARE SHOWN ON THE PROFILE. REFER TO THE TYPICAL SECTIONS AND CROSS SECTIONS FOR DEPENDENT DITCH INFORMATION.

BENCHMARK

BENCHMARK	ELEVATION	DESCRIPTION
BM14	444.68	CUT SQUARE ON THE TOP OF THE SOUTH HEADWALL OF AN ACROSS ROAD CULVERT. 145.90' RIGHT OF THE CL OF RTE 13 WBL @ STA. 572+12.64

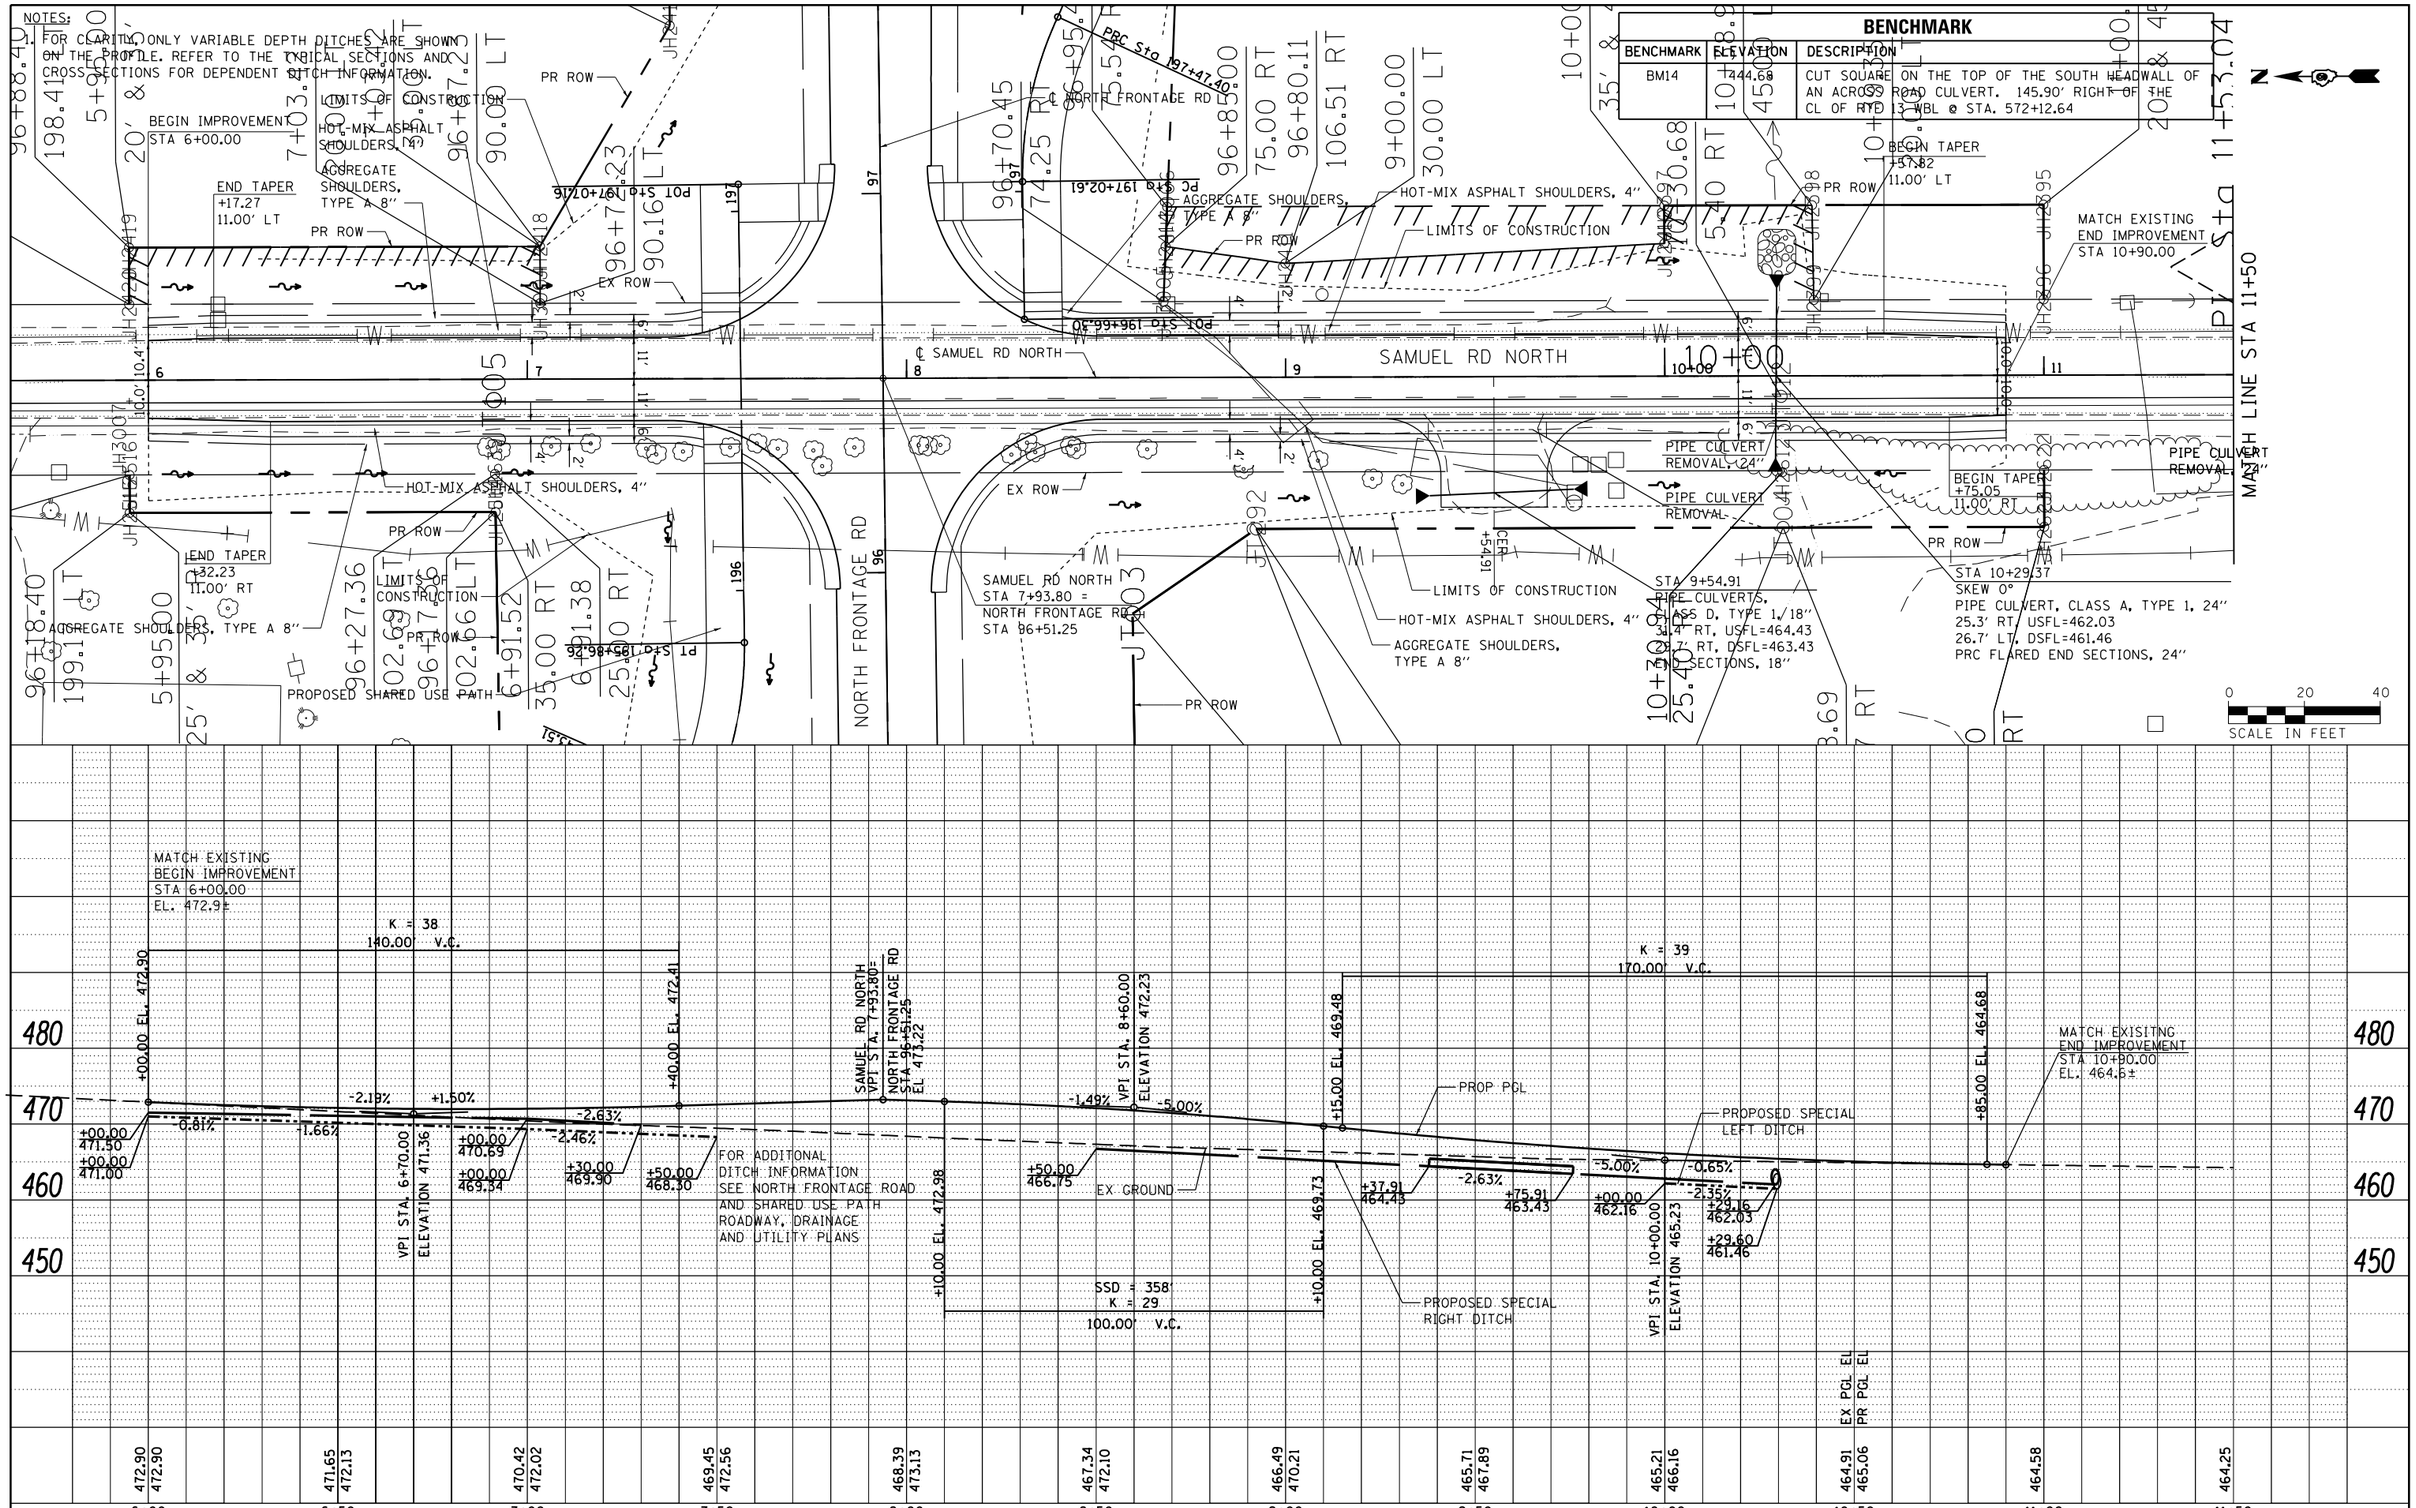

FILE NAME = c:\pw_work\pwidot\lavenderba\d0363618\D978221-sht-plnprf-65.dgn	USER NAME = $USER$	DESIGNED - KN	REVISED -
	PLOT SCALE = 39.9561 ' / in.	DRAWN - AS	REVISED -
	PLOT DATE = 1/31/2014	CHECKED -	REVISED -
		DATE -	REVISED -

STATE OF ILLINOIS
DEPARTMENT OF TRANSPORTATION

ROADWAY, DRAINAGE AND UTILITY PLANS
SAMUEL ROAD NORTH

SCALE: | SHEET NO. 65 OF 69 SHEETS | STA. 6+00.00 TO STA. 10+90.00

F.A.P. RTE.	SECTION	COUNTY	TOTAL SHEETS	SHEET NO.
331	(1-3)R-2, N-4, TS-4, HBK-1	WILLIAMSON	733	189
DRAWING NO. PL-65		CONTRACT NO. 78221		
		ILLINOIS FED. AID PROJECT		