FINAL SURVEY	NOTE BOOK	NO.
	SURVEYED	BY
	PLOTTED	
	TEMPLATE	
	AREAS	DATE
	AREAS CHECKED	

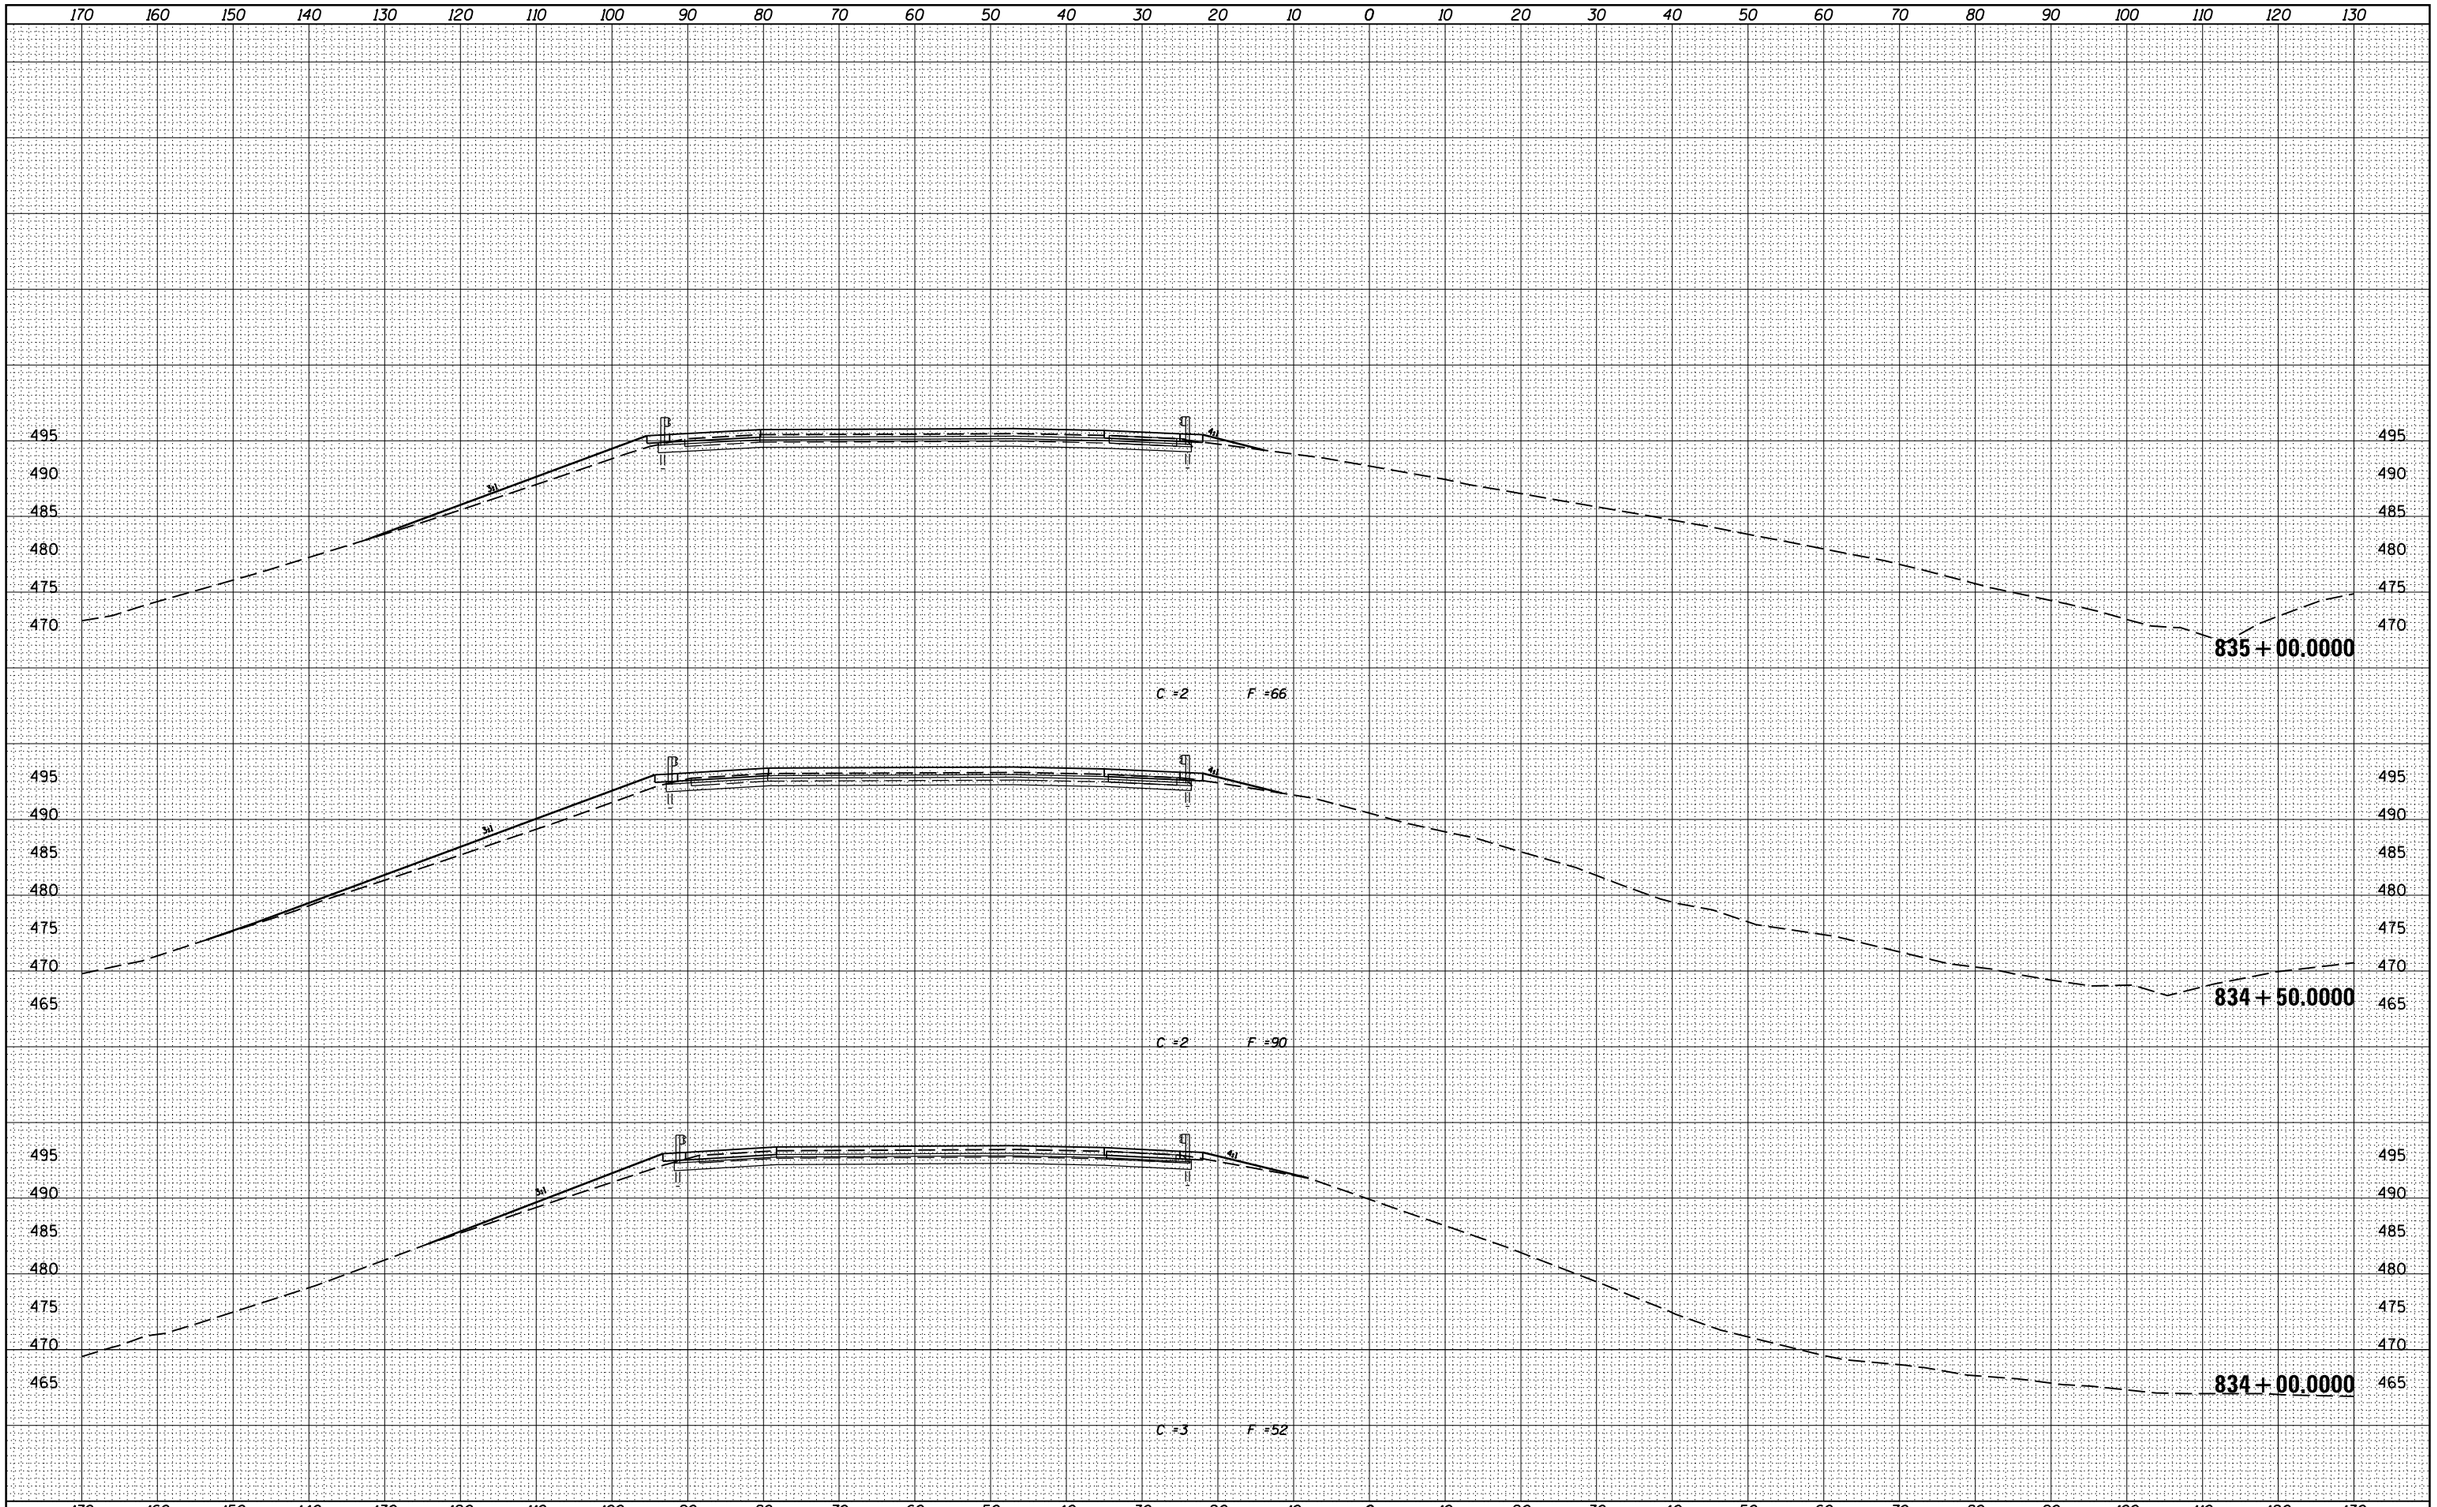

ORIGINAL SURVEY	NOTE BOOK	NO.
	SURVEYED	BY
	PLOTTED	
	TEMPLATE	
	AREAS	DATE
	AREAS CHECKED	

FILE NAME = c:\pw_work\pwidot\kelleykd\d0278568\78276-sht_xsections.dgn	USER NAME = $USER$	DESIGNED -	REVISED -
		DRAWN -	REVISED -
$MODELNAME$	PLOT SCALE = 20.0000 ' / in.	CHECKED -	REVISED -
	PLOT DATE = 2/7/2014	DATE -	REVISED -

STATE OF ILLINOIS
DEPARTMENT OF TRANSPORTATION

PROPOSED CROSS SECTIONS
I-57/64 A

SCALE: | SHEET OF SHEETS | STA. 834+00.0000 TO STA.835+00.0000

F.A.I. RTE.	SECTION	COUNTY	TOTAL SHEETS	SHEET NO.
••	•	JEFFERSON	235	191
		CONTRACT NO. 78276		
	ILLINOIS	FED. AID PROJECT		

•(41-3-1)RS-1;(41-8)RS-2 ••57/64