TYPICAL SECTION #1

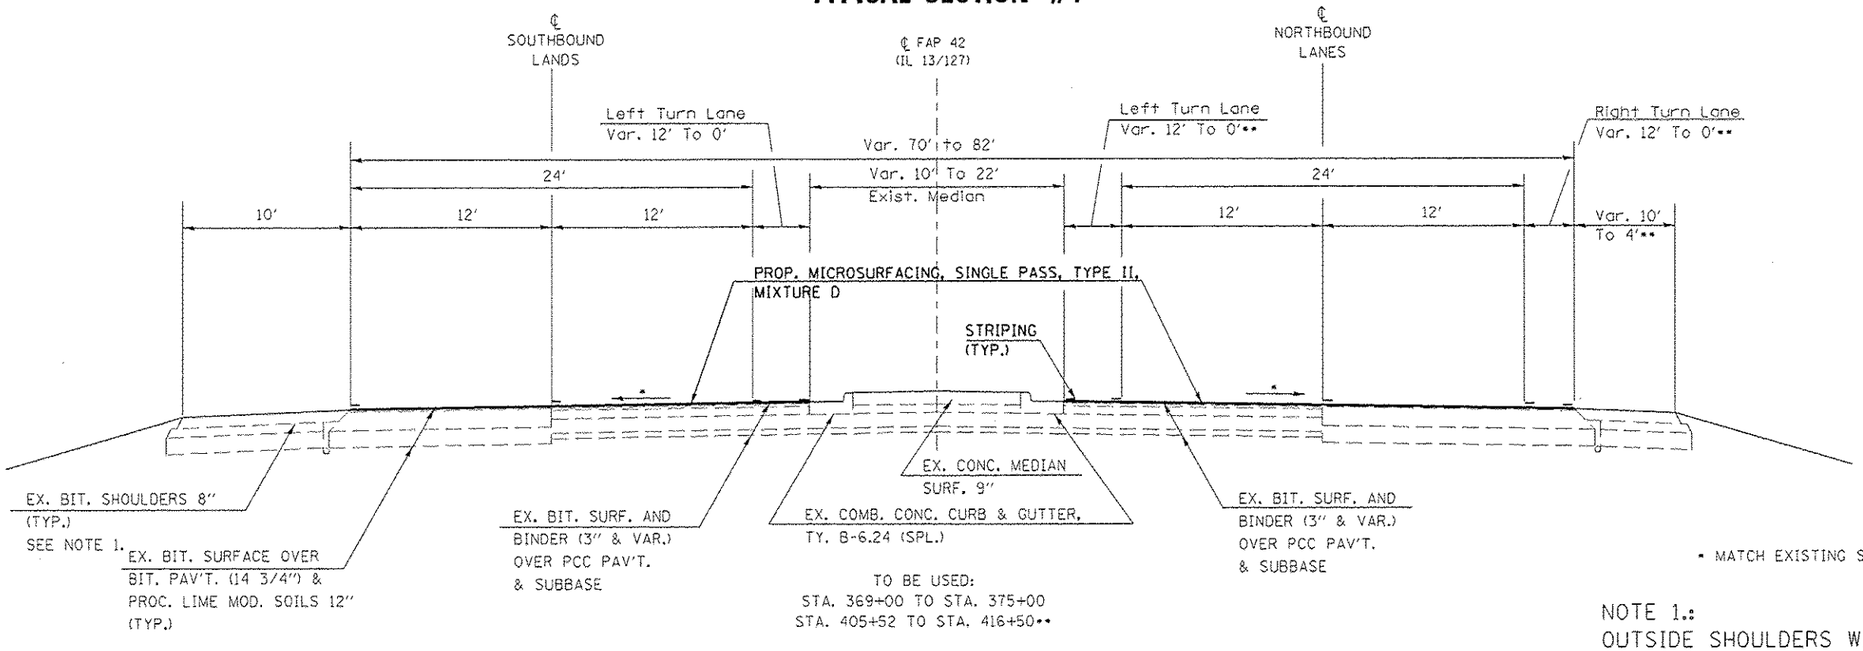

TO BE USED:
STA. 369+00 TO STA. 375+00
STA. 405+52 TO STA. 416+50**

NOTE 1.:
OUTSIDE SHOULDERS WILL NOT BE MICROSURFACED.

TYPICAL SECTION #2

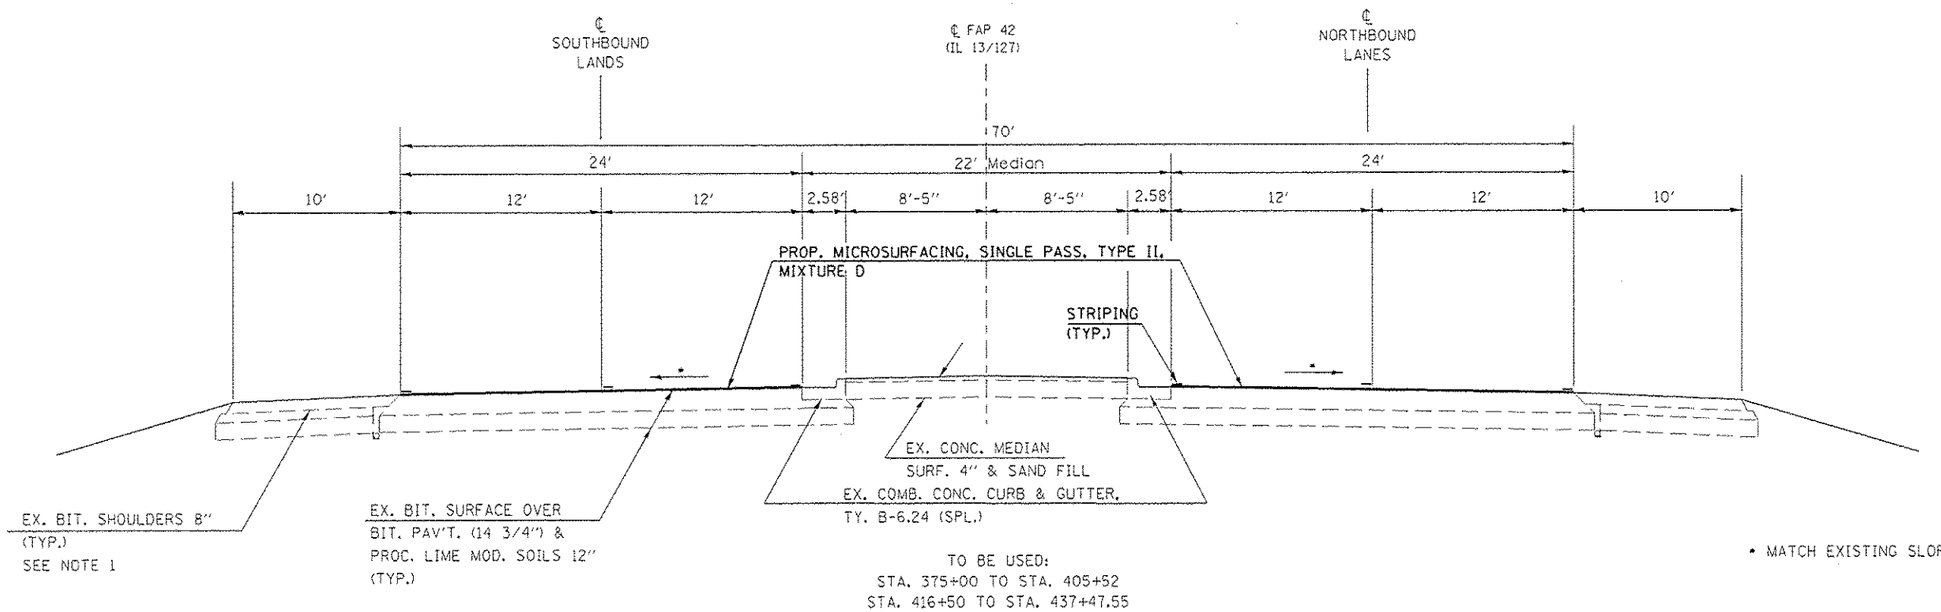

TO BE USED:
STA. 375+00 TO STA. 405+52
STA. 416+50 TO STA. 437+47.55

*FAP 42(IL 13/127) & FAP 885(IL 146)

FILE NAME = c:\pw_work\pwidot\mccordkr\d0342339\78366-sht-pln.dgn	USER NAME = mccordkr	DESIGNED -	REVISED -	STATE OF ILLINOIS DEPARTMENT OF TRANSPORTATION	TYPICAL SECTIONS 1 & 2	F.A.P RTE.	SECTION	COUNTY	TOTAL SHEETS	SHEET NO.
	PLOT SCALE = 100.0000 ' / in.	DRAWN -	REVISED -			*	09 PAVT PRESERV 2014-1	JACKSON/POPE	23	5
Default	PLOT DATE = 12/4/2013	CHECKED -	REVISED -					CONTRACT NO. 78366		
		DATE -	REVISED -		SCALE: SHEET OF SHEETS STA. TO STA.			ILLINOIS FED. AID PROJECT		