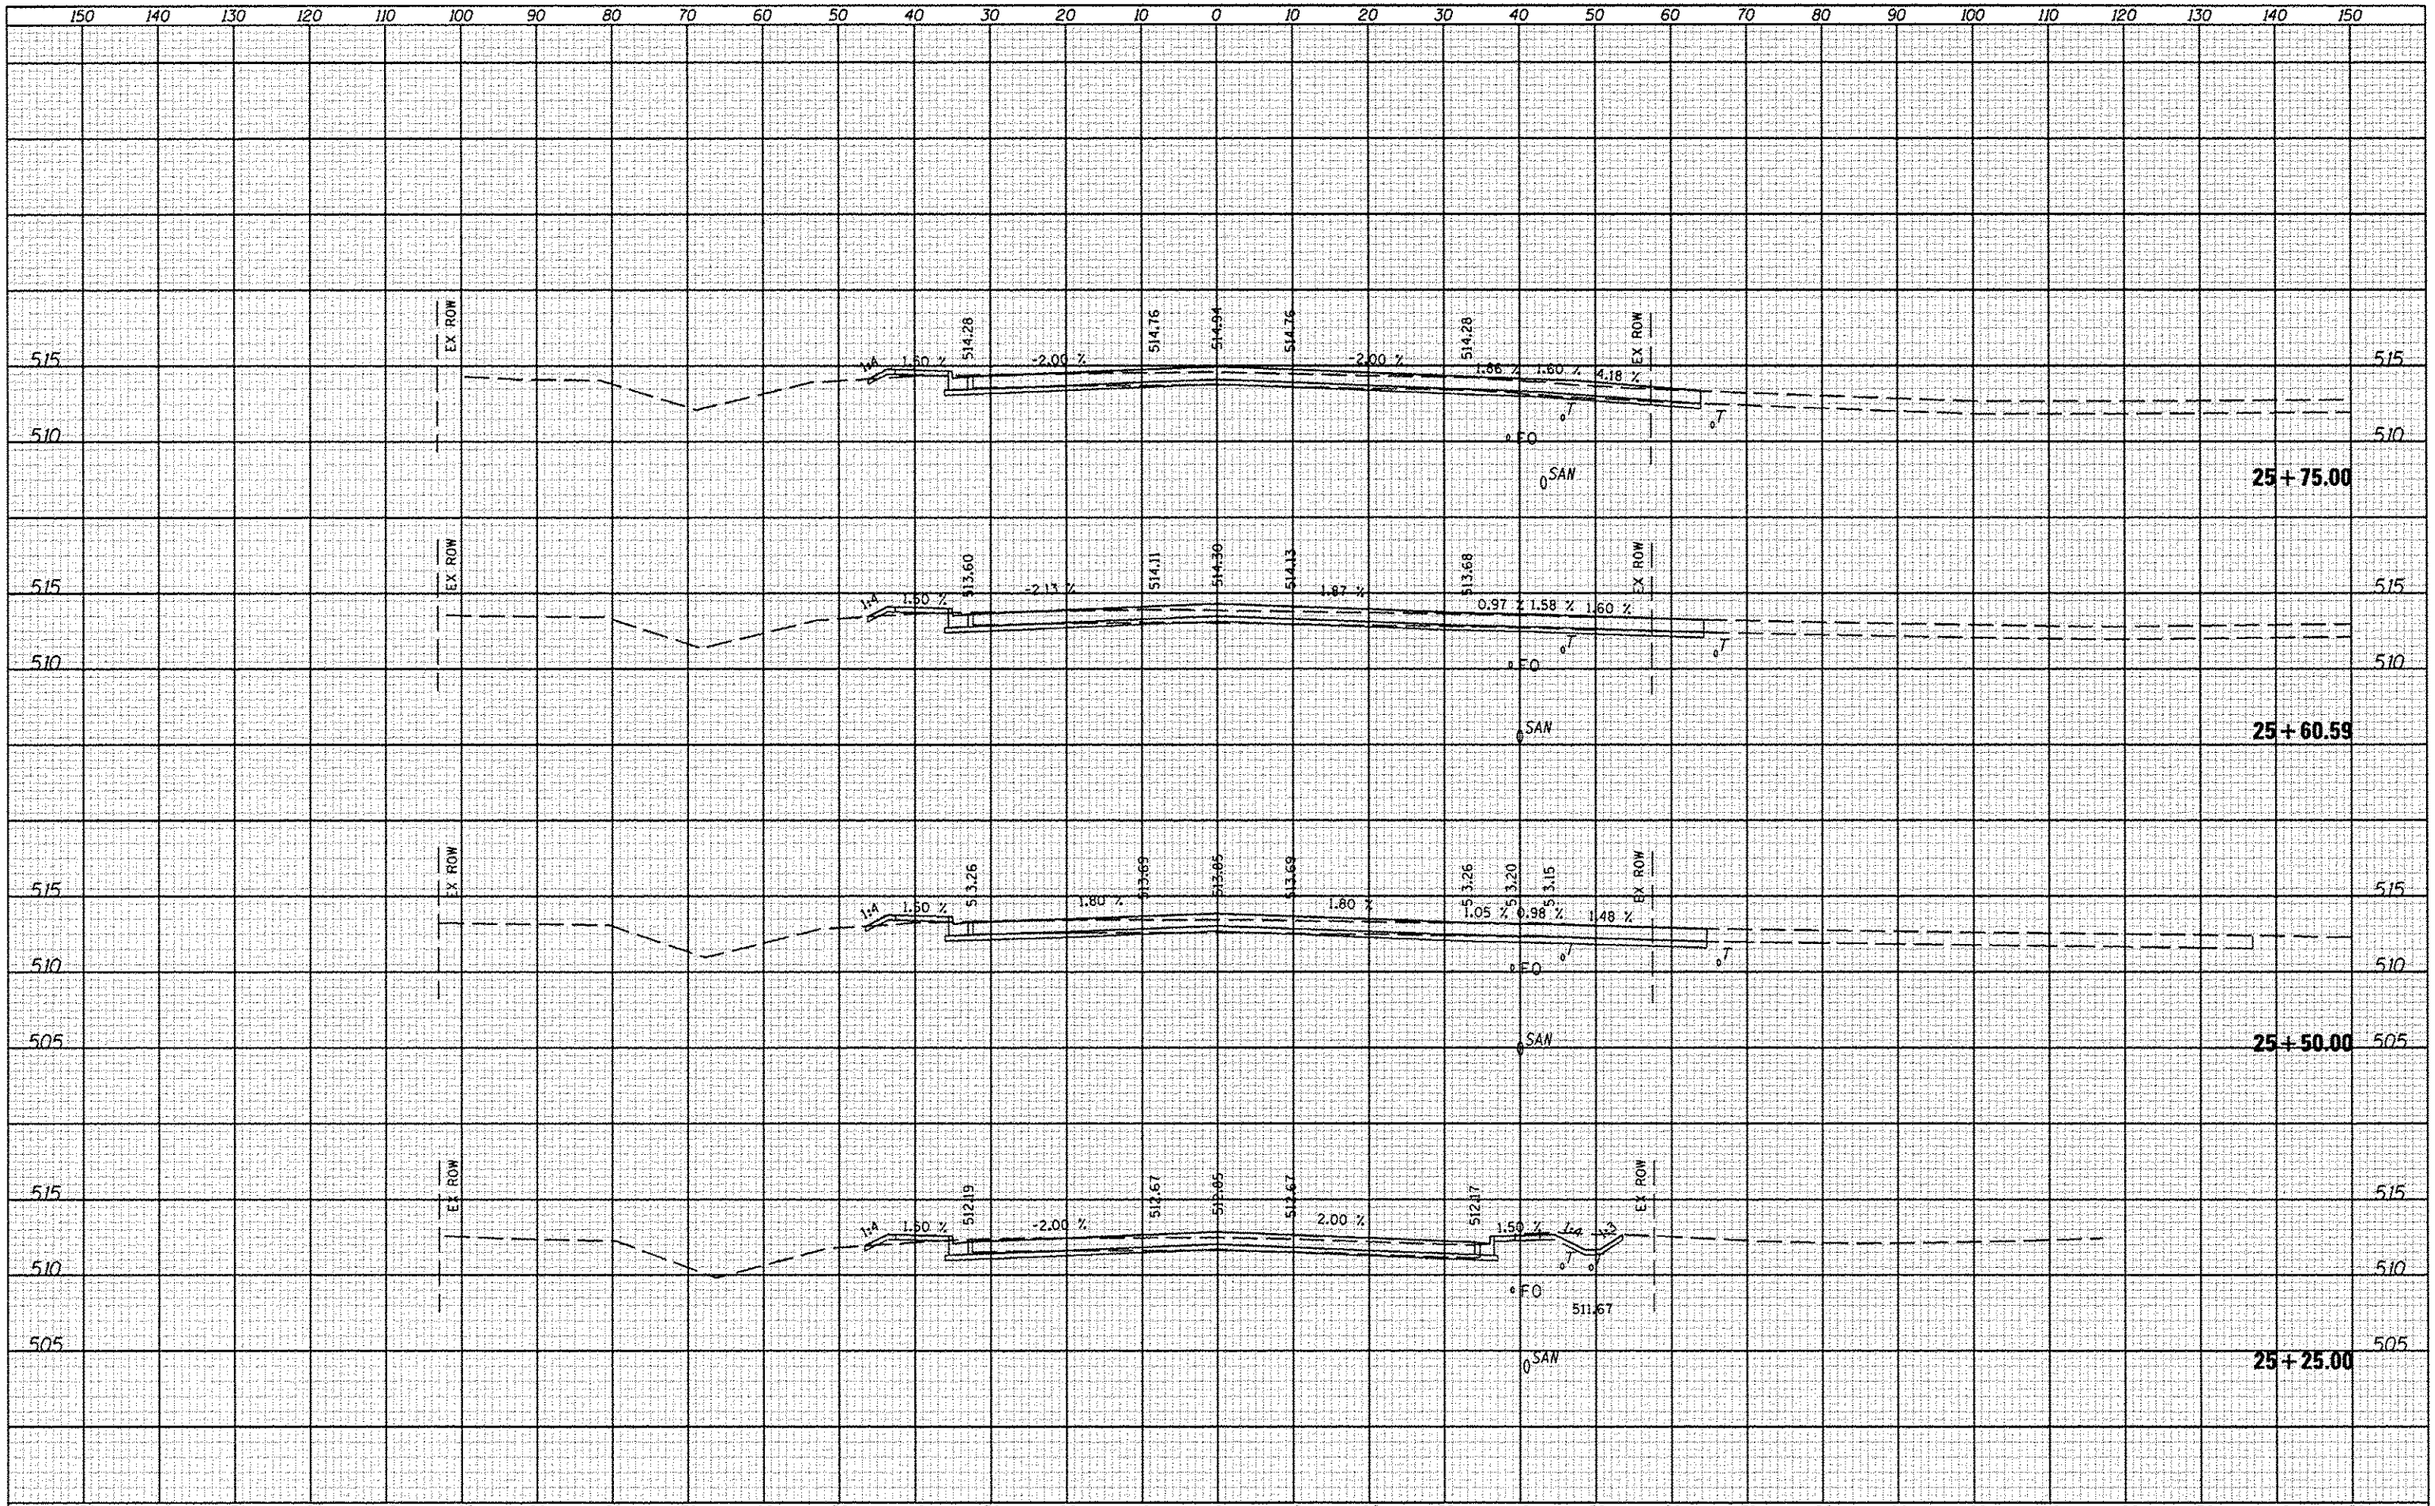


| FILE NAME = $FILEL$ | USER NAME = $USER$ | DESIGNED - JLH | REVISED - |
|---|---|---|---|
| | | DRAWN - JLH | REVISED - |
| | PLOT SCALE = $SCALE$ | CHECKED - | REVISED - |
| | PLOT DATE = $DATE$ | DATE - JAN 2014 | REVISED - |

**STATE OF ILLINOIS**
**DEPARTMENT OF TRANSPORTATION**

**CROSS SECTIONS**

SCALE: | SHEET NO. OF SHEETS | STA. 25+25.00 TO STA. 25+75.00

| F.A. RTE. | SECTION | COUNTY | TOTAL SHEETS | SHEET NO. |
|---|---|---|---|---|
| 6586 | 05-00010-00-PV | PEORIA | 86 | 48 |

CONTRACT NO. 89385

ILLINOIS FED. AID PROJECT