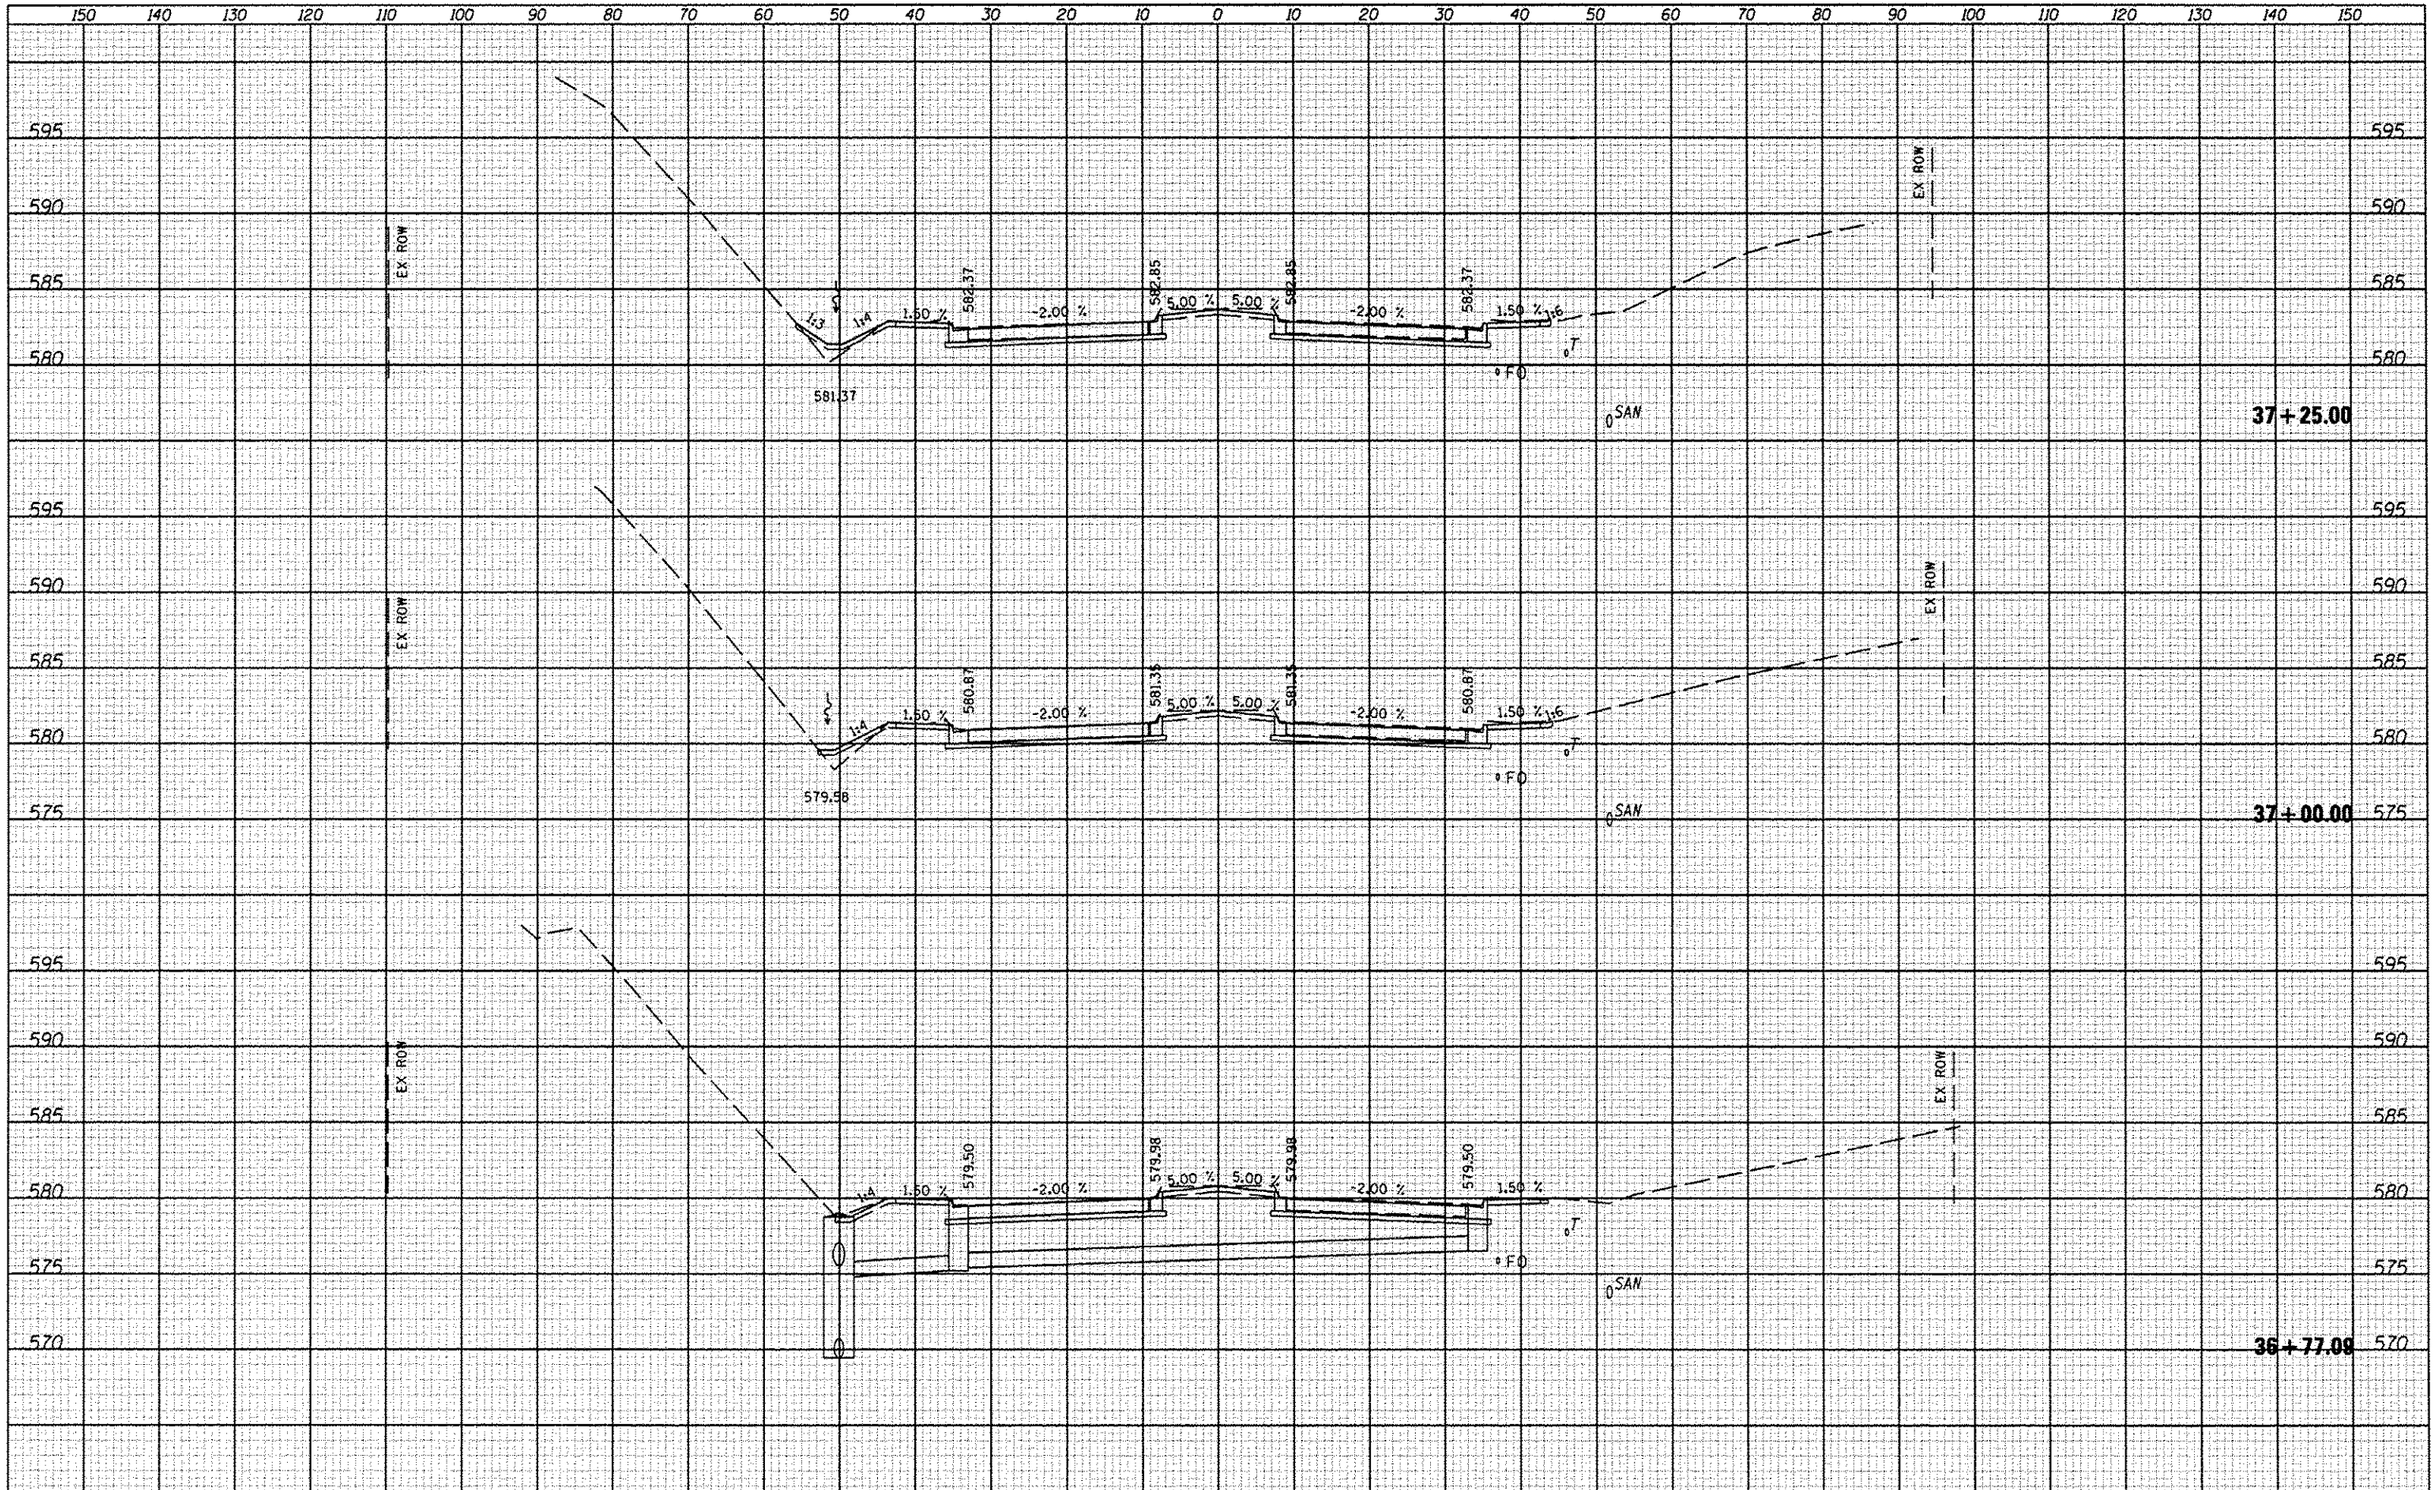


| | | | |
|---|---|---|---|
| FILE NAME = $FILE$ | USER NAME = $USER$ | DESIGNED - JLH | REVISED - |
| | | DRAWN - JLH | REVISED - |
| | PLOT SCALE = $SCALE$ | CHECKED - | REVISED - |
| | PLOT DATE = $DATE$ | DATE - JAN 2014 | REVISED - |

**STATE OF ILLINOIS**
**DEPARTMENT OF TRANSPORTATION**

**CROSS SECTIONS**

SCALE: | SHEET NO. OF SHEETS | STA. 36+77.09 TO STA. 37+25.00

| F.A. RTE. | SECTION | COUNTY | TOTAL SHEETS | SHEET NO. |
|---|---|---|---|---|
| 6586 | 05-00010-00-PV | PEORIA | 86 | 68 |
| | | CONTRACT NO. 89385 | | |
| | | ILLINOIS FED. AID PROJECT | | |

| NO. | NOTE BOOK | TIME | AREAS | AREAS CHECKED | BY | DATE |
|---|---|---|---|---|---|---|
| | | | | | | |

| NO. | NOTE BOOK | TIME | AREAS | AREAS CHECKED | BY | DATE |
|---|---|---|---|---|---|---|
| | | | | | | |