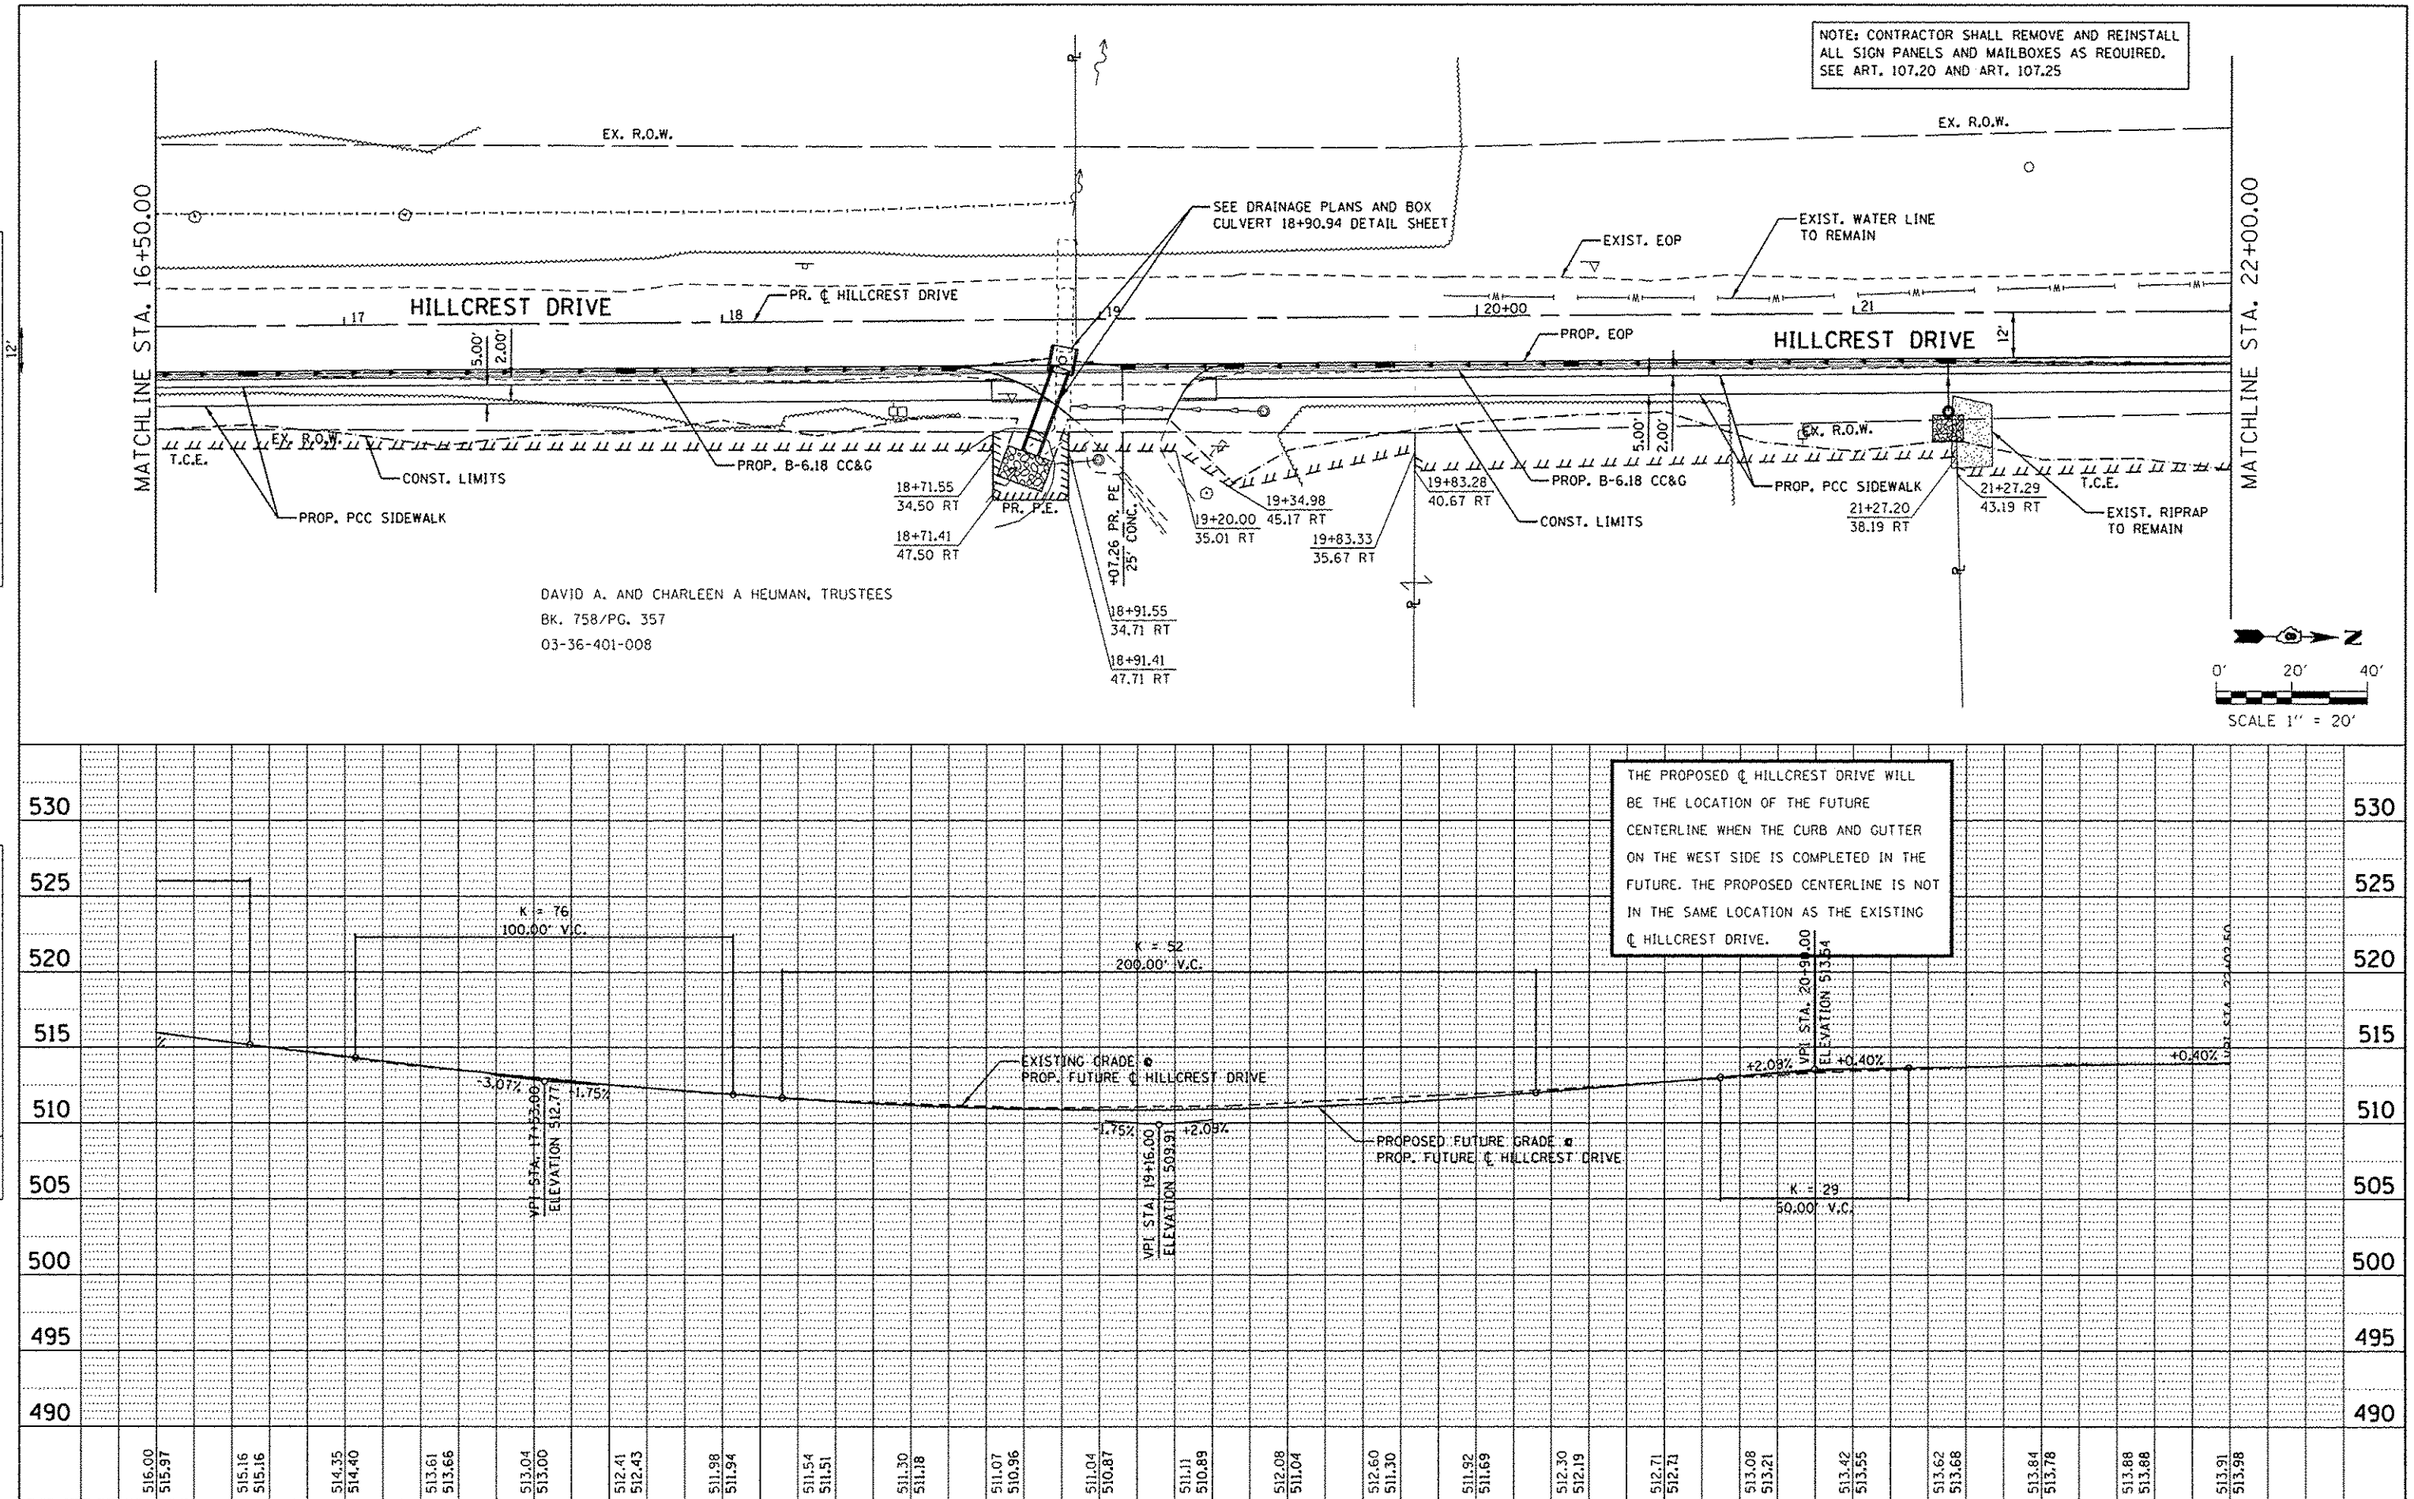

FILE NAME = 100379A-PLNPRF4.dgn	USER NAME = kostermiller	DESIGNED - KMO	REVISED -	STATE OF ILLINOIS DEPARTMENT OF TRANSPORTATION	HILLCREST DRIVE SIDEWALK PLAN AND PROFILE	F.A. RTE.	SECTION	COUNTY	TOTAL SHEETS	SHEET NO.
		DRAWN - KMO	REVISED -				10-00036-00-SW	RANDOLPH	52	14
	PLOT SCALE = 40.0000 ' / in.	CHECKED -	REVISED -					CONTRACT NO. #97517		
	PLOT DATE = 1/16/2014	DATE -	REVISED -		SCALE: 1" = 20' SHEET NO. 4 OF 6 SHEETS STA. 16+50.00 TO STA. 22+00.00			ILLINOIS FED. AID PROJECT		