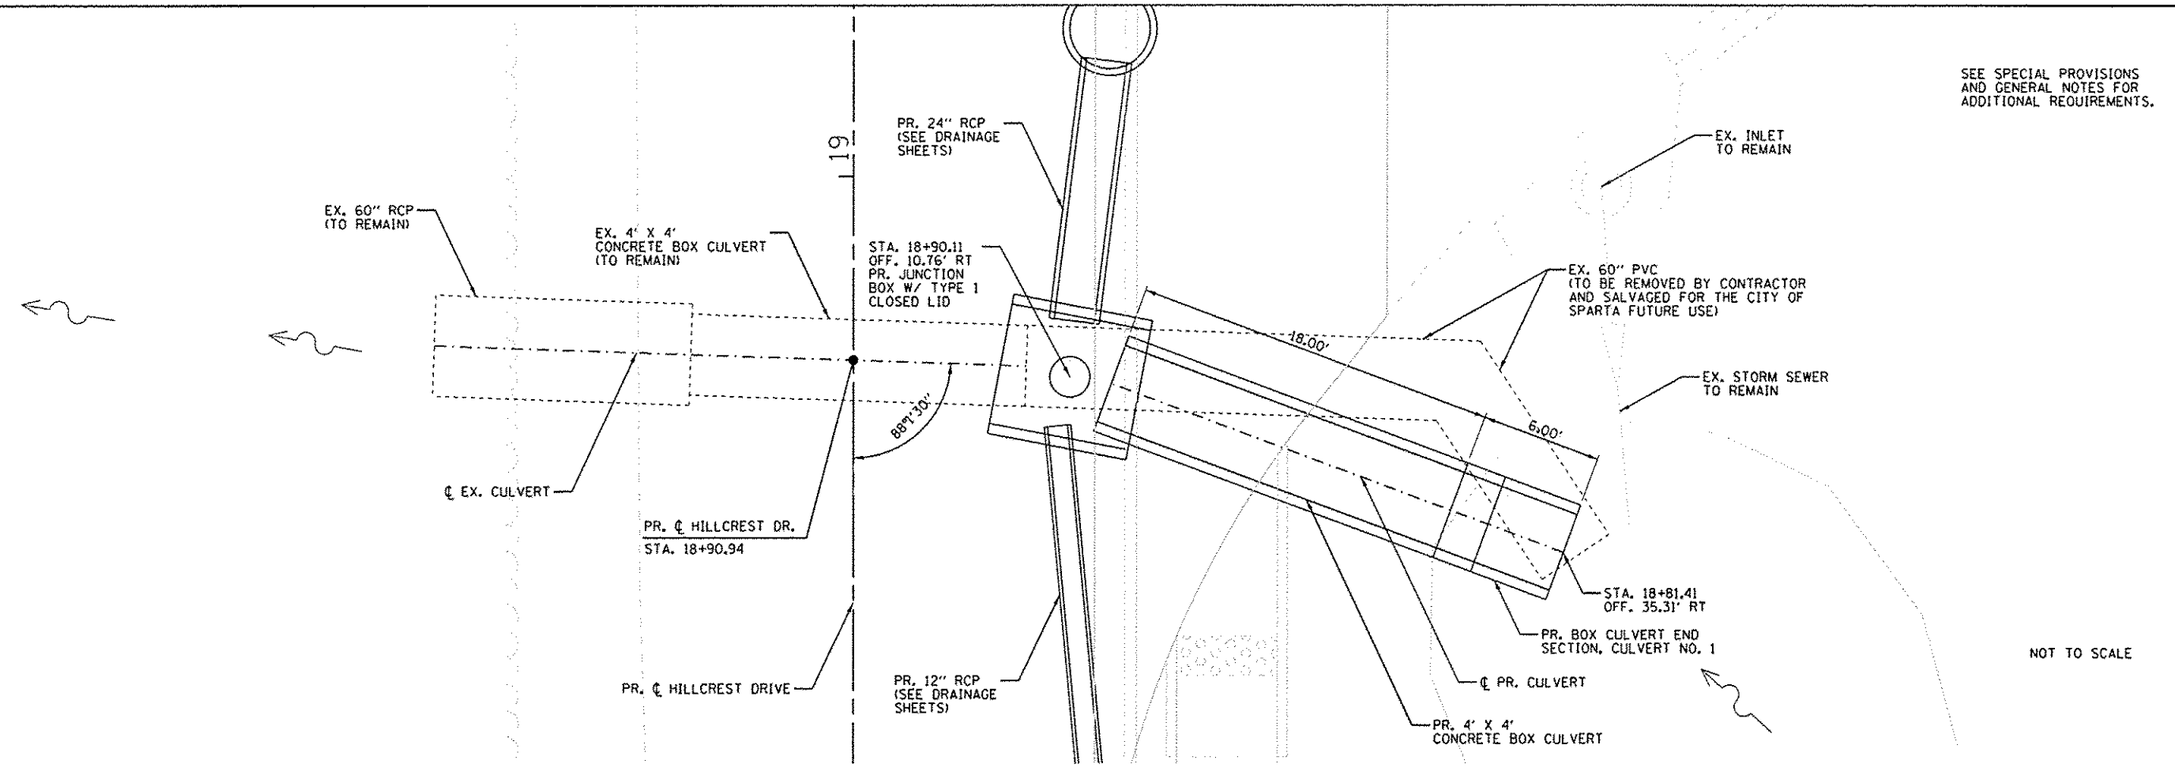

CULVERT 18+90.94 PLAN

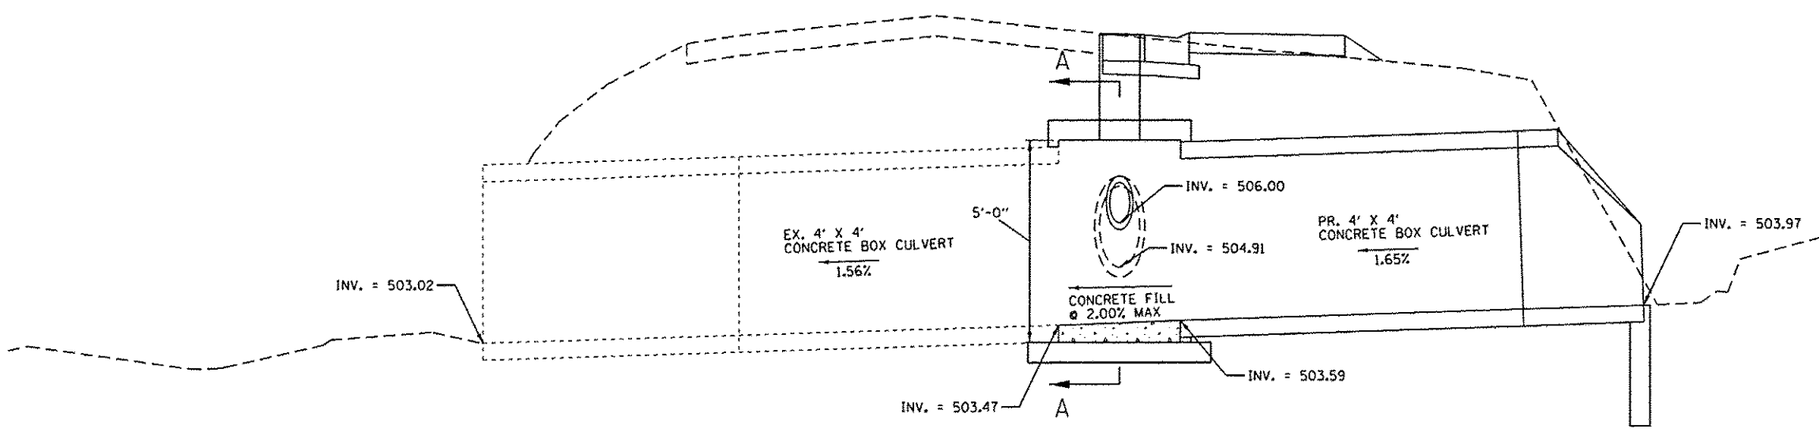

CULVERT 18+90.94 PROFILE

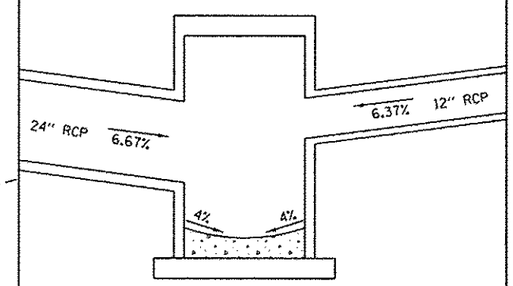

SECTION A-A

FILE NAME = 100379A-dtl-boxculvert1.dgn	USER NAME = kastermiller	DESIGNED - KMO	REVISED -
		DRAWN - KMO	REVISED -
	PLOT SCALE = 7.5000 ' / in.	CHECKED -	REVISED -
	PLOT DATE = 1/16/2014	DATE -	REVISED -

STATE OF ILLINOIS
DEPARTMENT OF TRANSPORTATION

BOX CULVERT 18+90.94 DETAIL

SCALE: NTS | SHEET NO. 1 OF 2 SHEETS | STA. | TO STA.

F.A. RTE.	SECTION	COUNTY	TOTAL SHEETS	SHEET NO.
	10-00036-00-SW	RANDOLPH	52	24
		CONTRACT NO. *97517		
	ILLINOIS FED. AID PROJECT			