FINAL SURVEY
NOTE BOOK
NO.
SURVEYED
PLOTTED
TEMPLATE
AREAS
AREAS CHECKED
BY
DATE

ORIGINAL SURVEY
NOTE BOOK
NO.
SURVEYED
PLOTTED
TEMPLATE
AREAS
AREAS CHECKED
BY
DATE

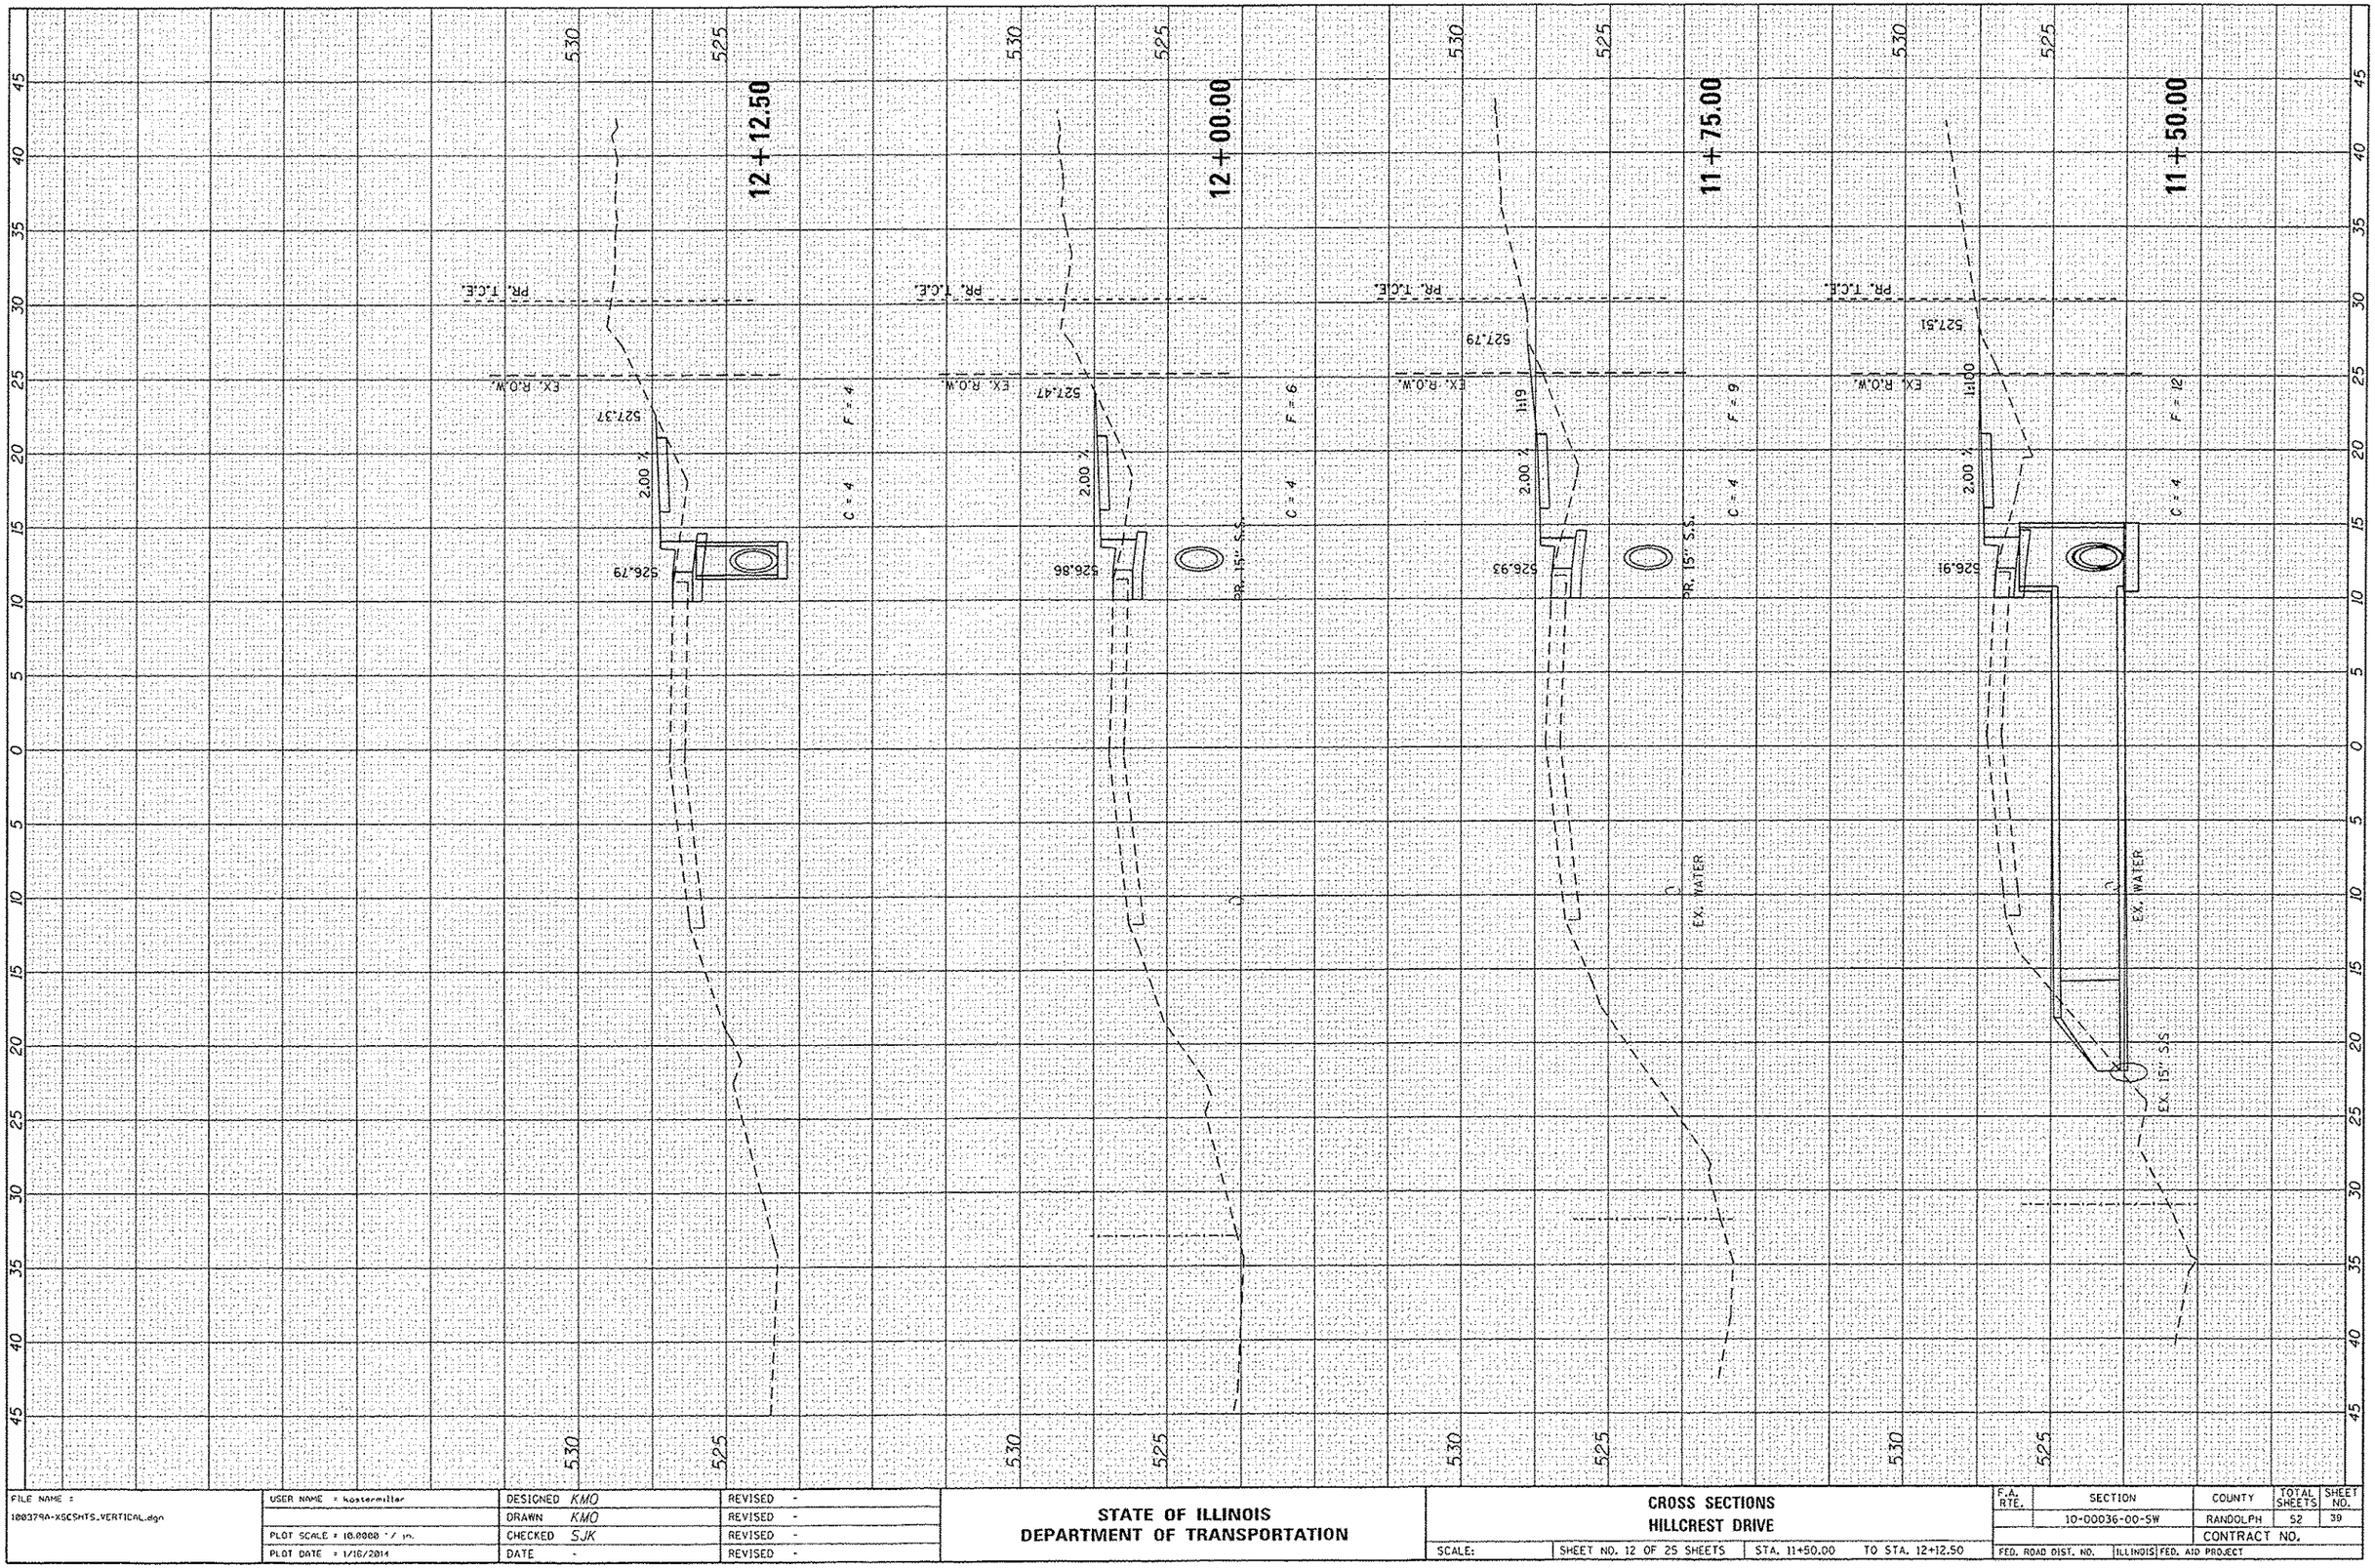

FILE NAME = 1803794-XSCSHTS_VERTICAL.dgn	USER NAME = kostermiller	DESIGNED KMO	REVISED -	STATE OF ILLINOIS DEPARTMENT OF TRANSPORTATION
		DRAWN KMO	REVISED -	
	PLOT SCALE = 10.0000 ' / in.	CHECKED SJK	REVISED -	
	PLOT DATE = 1/16/2014	DATE -	REVISED -	

CROSS SECTIONS
HILLCREST DRIVE

SCALE: | SHEET NO. 12 OF 25 SHEETS | STA. 11+50.00 | TO STA. 12+12.50

F.A. RTE.	SECTION	COUNTY	TOTAL SHEETS	SHEET NO.
	10-00036-00-SW	RANDOLPH	52	39
		CONTRACT NO.		
FED. ROAD DIST. NO.	ILLINOIS	FED. AID PROJECT		