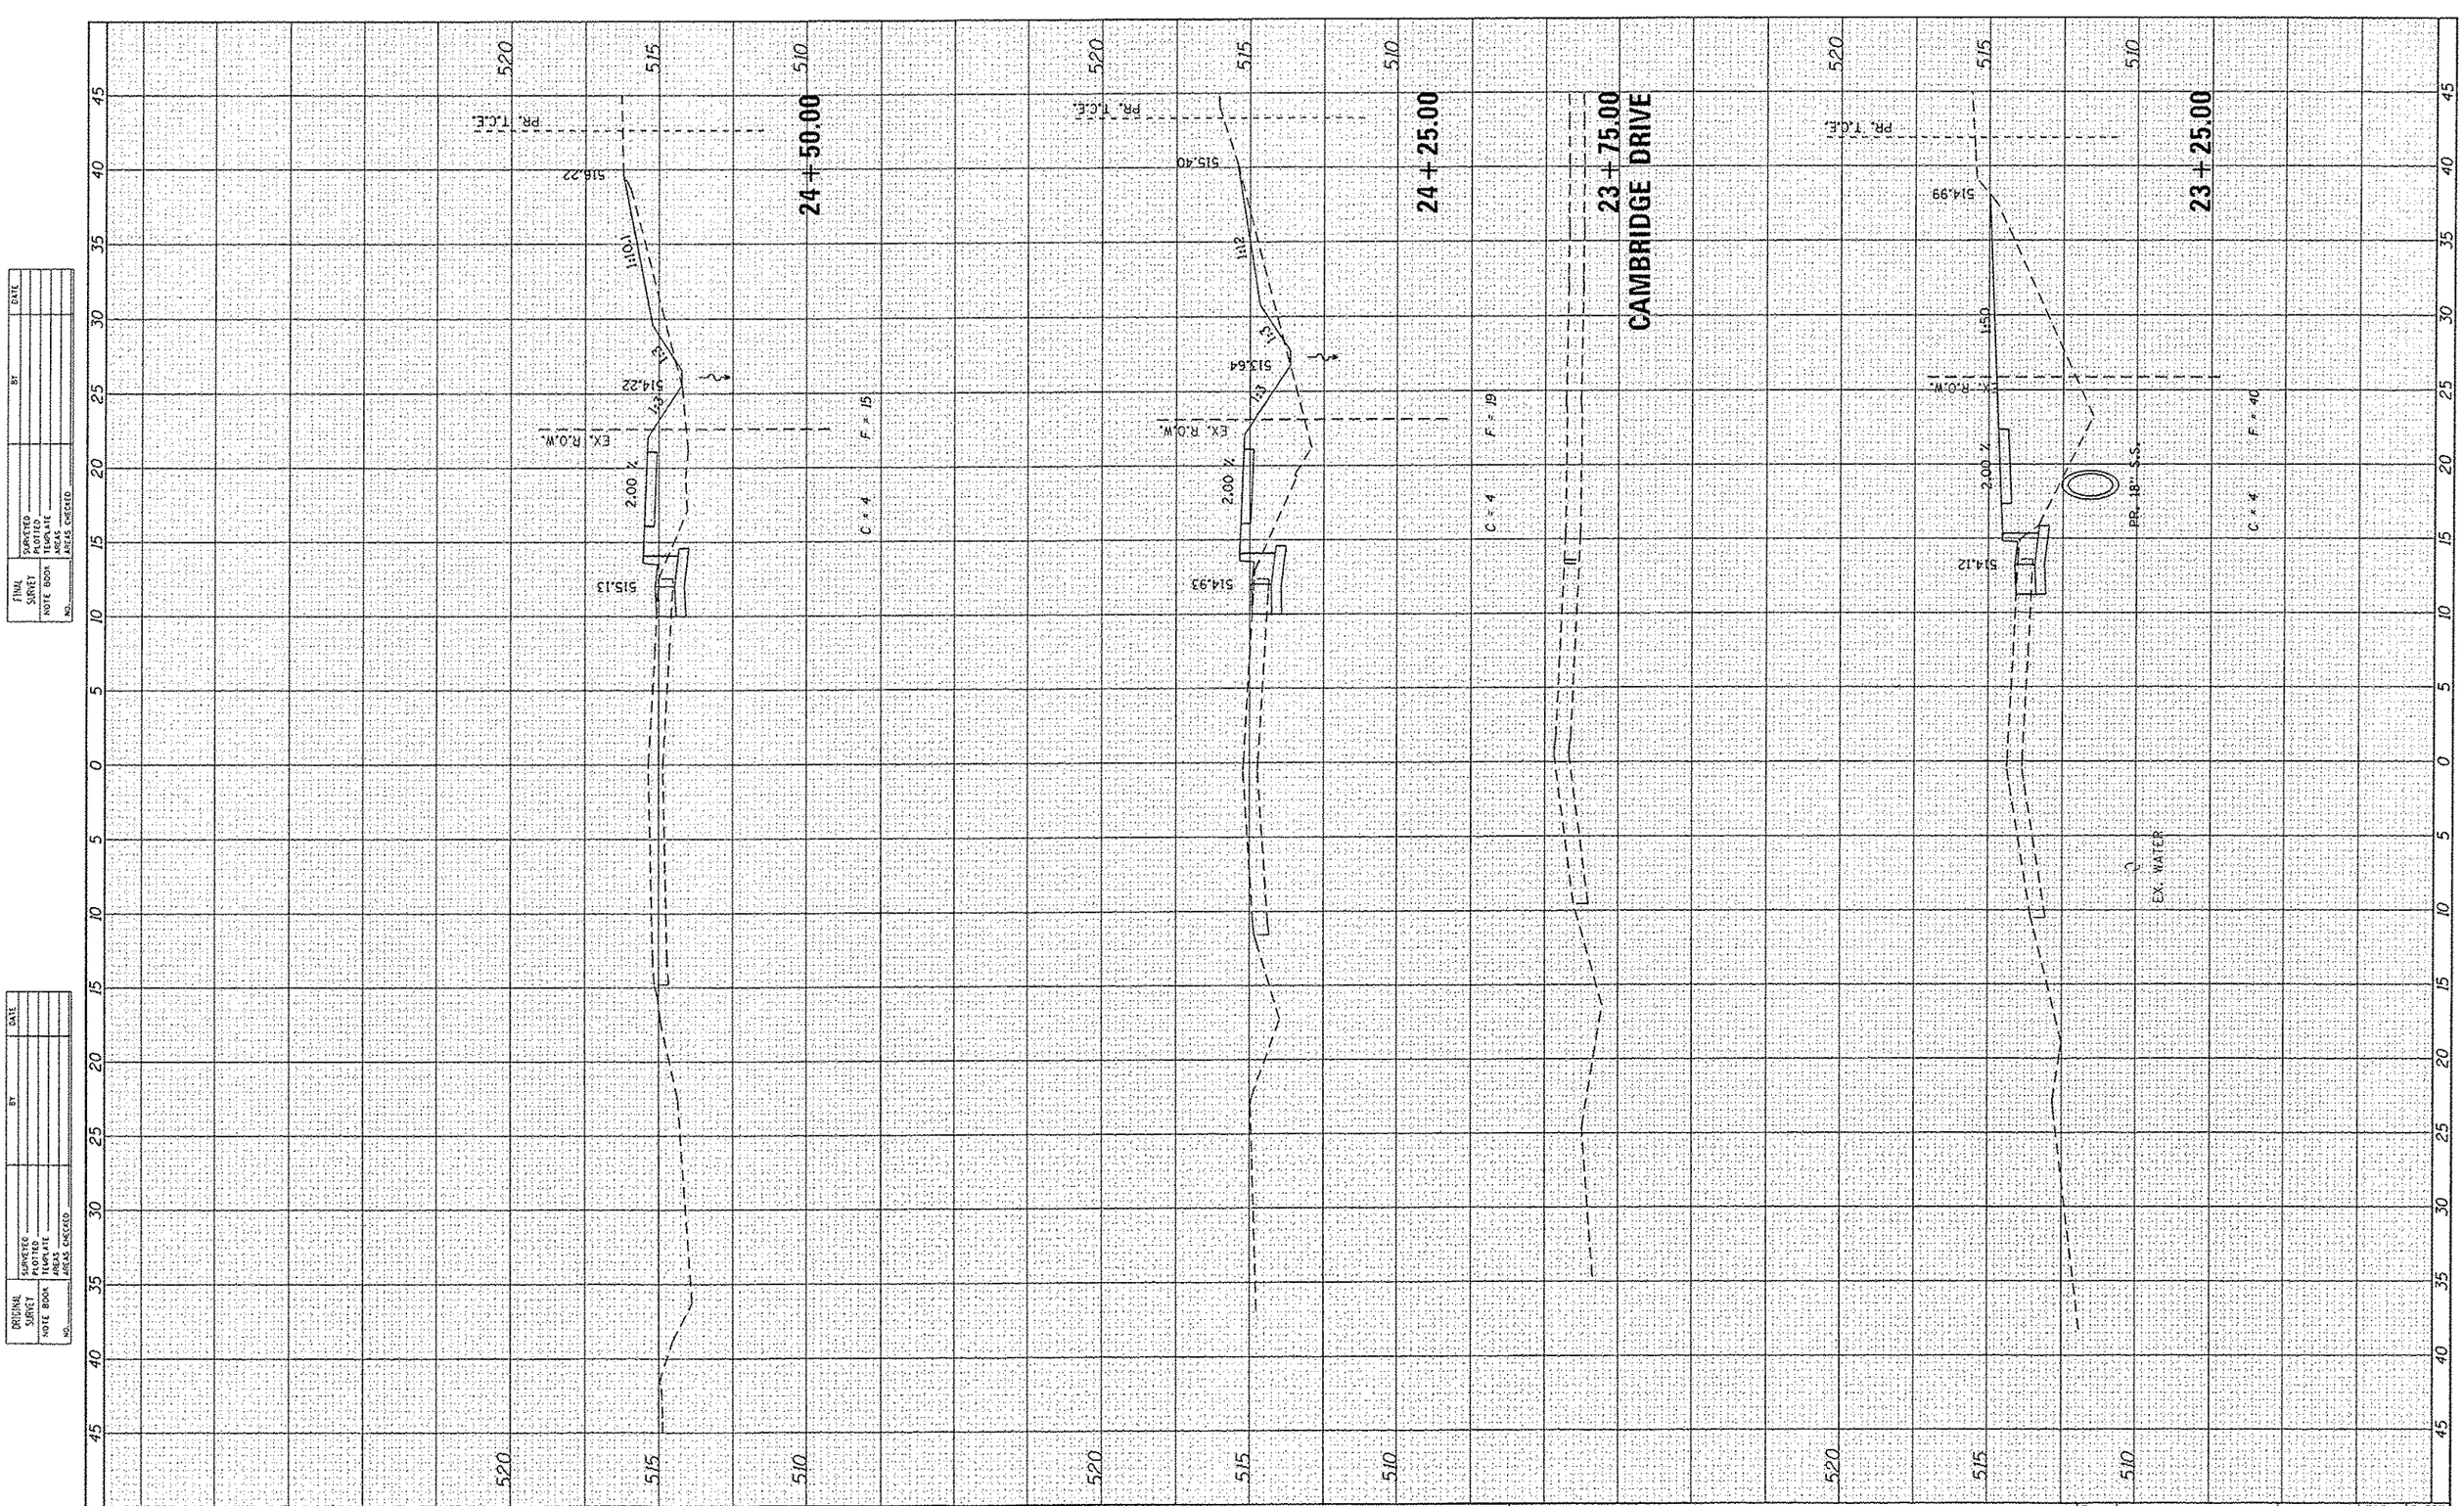


FINAL SURVEY — NOTE BOOK NO. — SURVEYED — PLOTTED — TEMPLATE — AREAS — AREAS CHECKED — BY — DATE

ORIGINAL SURVEY — NOTE BOOK NO. — SURVEYED — PLOTTED — TEMPLATE — AREAS — AREAS CHECKED — BY — DATE

| | | | |
|---|---|---|---|
| FILE NAME = 1803794-XSCSHTS_VERTICAL.dgn | USER NAME = kestermiller | DESIGNED KMO | REVISED - |
| | | DRAWN KMO | REVISED - |
| | PLOT SCALE = 10.0000 ' / in. | CHECKED SJK | REVISED - |
| | PLOT DATE = 1/16/2014 | DATE - | REVISED - |

**STATE OF ILLINOIS**
**DEPARTMENT OF TRANSPORTATION**

**CROSS SECTIONS**
**HILLCREST DRIVE**

SCALE: | SHEET NO. 24 OF 25 SHEETS | STA. 23+25.00 | TO STA. 24+50.00

| F.A. RTE. | SECTION | COUNTY | TOTAL SHEETS | SHEET NO. |
|---|---|---|---|---|
| | 10-00036-00-SW | RANDOLPH | 52 | 51 |
| | | CONTRACT NO. | | |
| FED. ROAD DIST. NO. | ILLINOIS | FED. AID PROJECT | | |