F.A.U. RTE.	SECTION	COUNTY	TOTAL SHEETS	SHEET NO.
9104	10-00058-00-PV	MADISON	53	1
FED. ROAD DIST. NO.	ILLINOIS	CONTRACT NO. 97530		

FEDERAL AID PROJECT

STATE OF ILLINOIS
DEPARTMENT OF TRANSPORTATION
DIVISION OF HIGHWAYS
BISSELL STREET IMPROVEMENTS
CITY OF MADISON, ILLINOIS
PROJECT NO.: M5011 (321)
F.A.U. ROUTE 9104
BISSELL STREET
SECTION: 10–00058–00–PV
MADISON COUNTY
JOB NO. C–98–302–11

INDEX OF SHEETS

SHEET NUMBER	DESCRIPTION
1	COVER SHEET
2	GENERAL NOTES AND LEGEND
3-4	SUMMARY OF QUANTITIES
5-10	TYPICAL SECTIONS - EXISTING
11-17	TYPICAL SECTIONS - PROPOSED
18-22	QUANTITY SCHEDULES
23-25	PLAN AND PROFILE SHEETS
26-30	ADVANCED WARNING SIGNS & STAGE CONSTRUCTION
31-33	DRAINAGE SHEETS
34-36	INTERSECTION GEOMETRIC DETAIL SHEETS
37	PAVEMENT MARKING SHEETS
38	REMOVAL SHEETS
39	EROSION AND SEDIMENT CONTROL SHEETS
40-42	SIDEWALK RAMP PLAN SHEETS
43	ENTRANCE DETAILS
44-46	MISCELLANEOUS DETAILS
47-53	CROSS SECTIONS

STANDARDS

STD. NO.		
000001-06	602301-04	701006-05
001001-02	602306-03	701011-04
001006	602401-03	701101-04
280001-07	602601-03	701301-04
420001-07	602701-02	701311-03
420101-04	604001-03	701501-06
420111-03	604006-04	701606-09
420601-05	604036-02	701801-05
420701-02	604071-04	701901-03
424001-07	606001-05	780001-04
424011-01	606301-04	782001
424016-01	606306-03	B.L.R. 17-4
424026-01	664001-02	B.L.R. 22-7

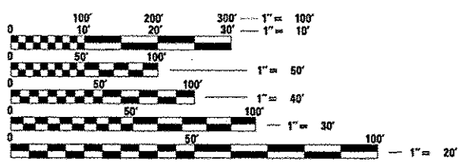

FULL SIZE PLANS HAVE BEEN PREPARED USING STANDARD ENGINEERING SCALES. REDUCED SIZED PLANS WILL NOT CONFORM TO STANDARD SCALES. IN MAKING MEASUREMENTS ON REDUCED PLANS, THE ABOVE SCALES MAY BE USED.

J.U.L.I.E.
JOINT UTILITY LOCATION INFORMATION FOR EXCAVATION
1–800–892–0123
OR 811

DESIGN DESIGNATION FOR BISSELL STREET

FUNCTIONAL CLASSIFICATION: URBAN COLLECTOR
ADT: 1540 (2012) 1880 (2032)
DHV (2032): 188
DESIGN SPEED: 30 MPH

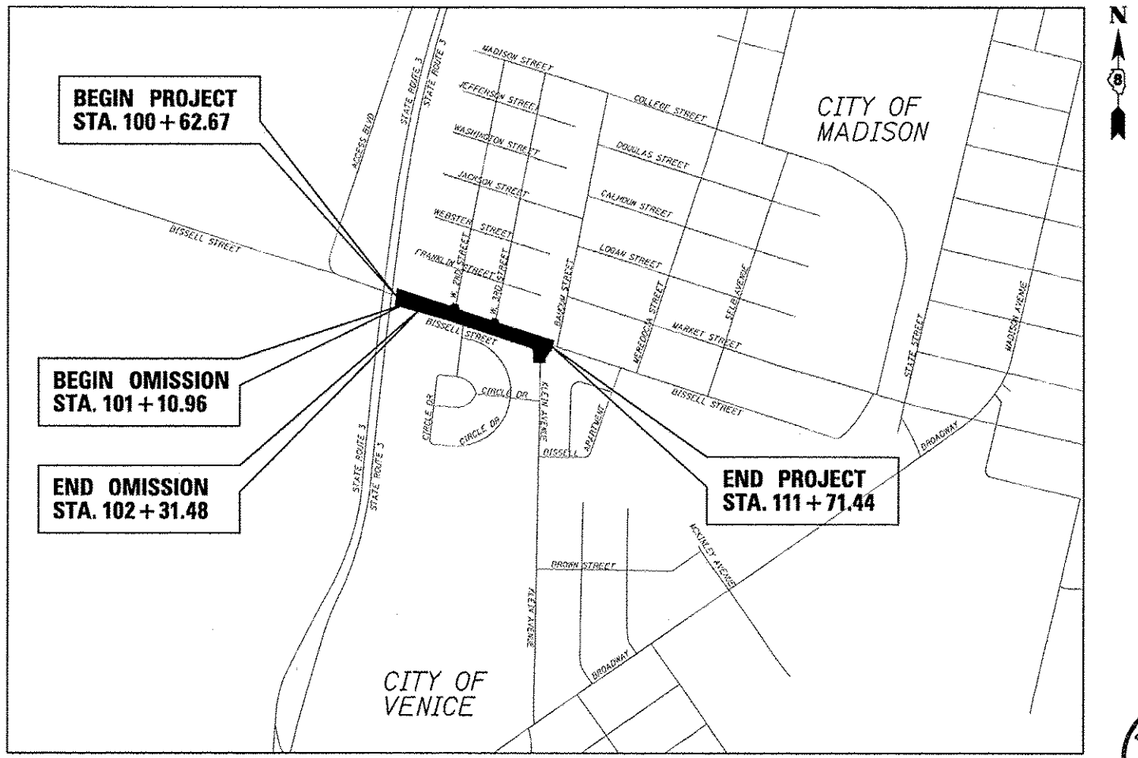

LOCATION MAP
SCALE: 1" = 500'
GROSS LENGTH OF PROJECT: 1108.77 LIN. FT. = 0.210 MILES
NET LENGTH OF PROJECT: 988.25 LIN. FT. = 0.187 MILES
SECTIONS 25 & 26, T. 3 N., R. 10 W., 3RD P. M.

LOCATION OF SECTION INDICATED THUS:–

STATE OF ILLINOIS DEPARTMENT OF TRANSPORTATION DIVISION OF HIGHWAYS	
Approved	12/23/2013 City of Madison, Mayor
Passed	1/7/14 District 8 Engineer of Local Roads & Streets Project Implementation
Releasing for Bid Based on Limited Review	1/7/14 Deputy Director of Highways, Region 5 Engineer

PRINTED BY THE AUTHORITY OF THE STATE OF ILLINOIS

BRIAN E KULICK REGISTERED PROFESSIONAL ENGINEER NO. 62-049936 STATE OF ILLINOIS
Expires 11-30-15

12/23/13
BRIAN F. KULICK, P.E. No. 49936 DATE
Job No. E101005

JUNEAU
ENGINEERING & LAND SURVEYING

2100 State Street, P.O. Box 1325, Granite City, IL 62040, 618-677-1400 F. 618-452-5541
100 North Research Drive, Edwardsville, IL 62025, 618-659-0900 F. 618-659-0941
330 N. Fourth Street, Suite 200, St. Louis, MO 63102, 314-241-4444 F. 314-999-1531

Professional Design Firm License No. 184.003389