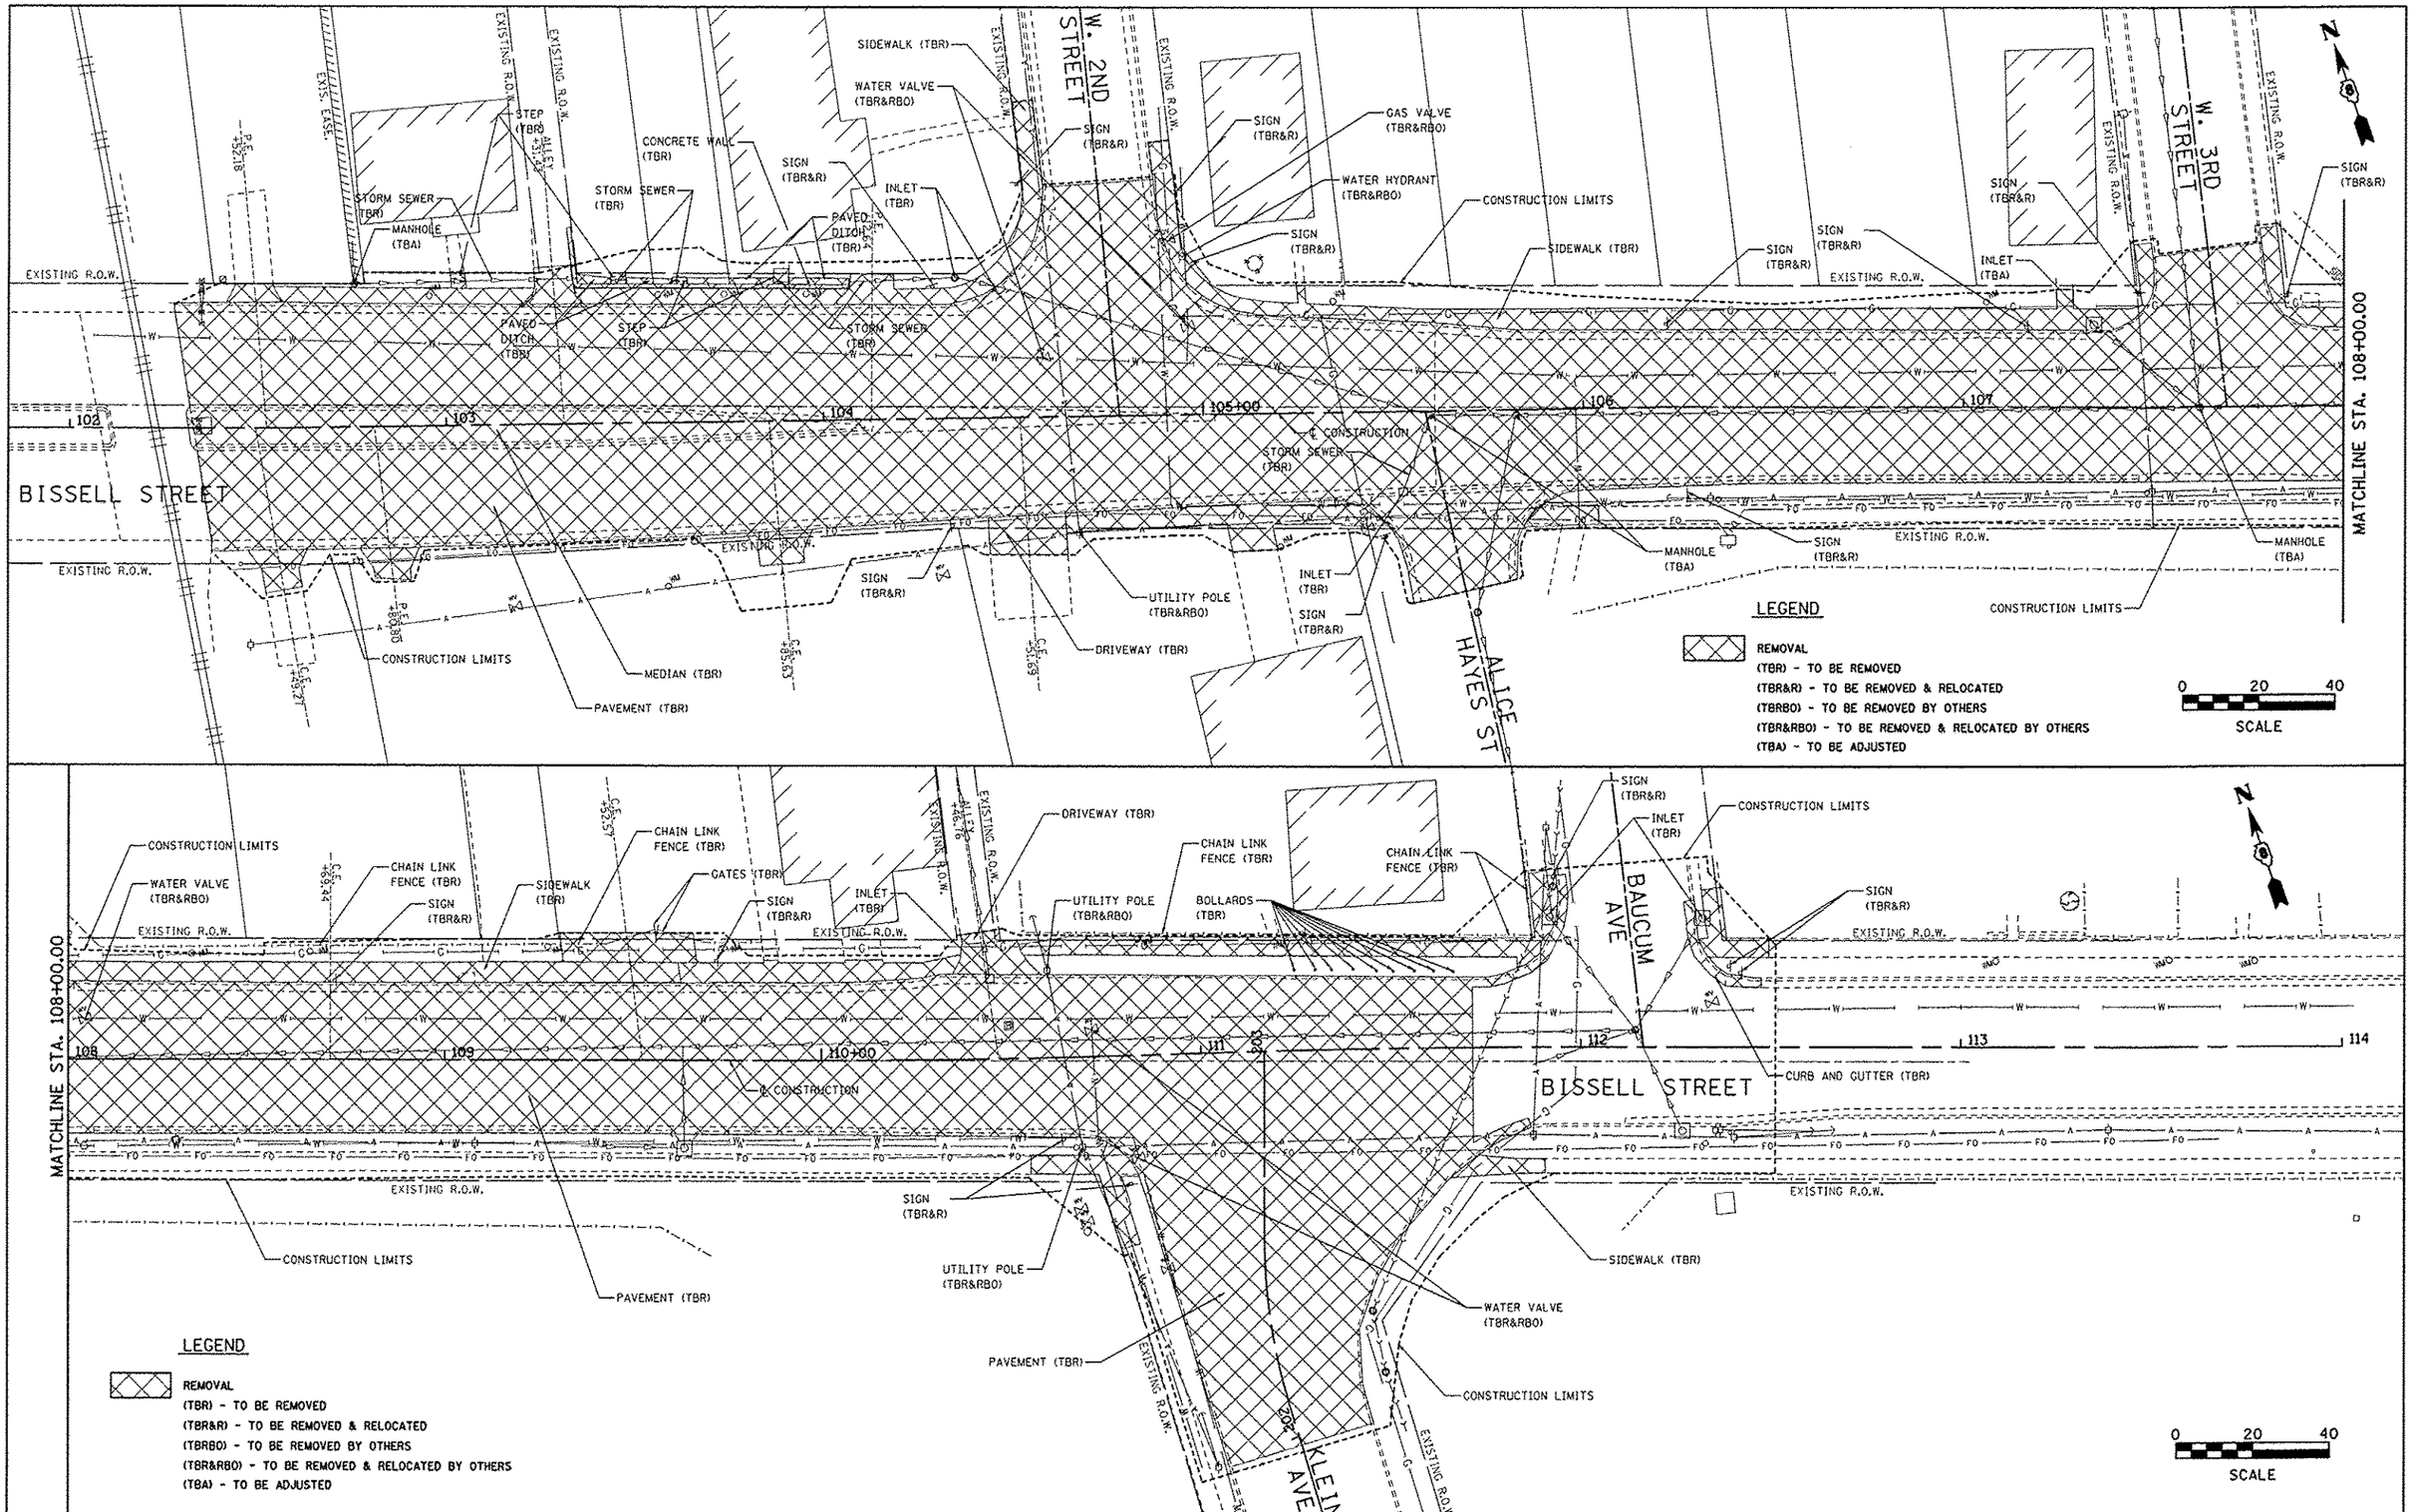

FILE NAME = $FILEL$	USER NAME = ramesh	DESIGNED - SAS	REVISED -	CITY OF MADISON BISSELL STREET	REMOVAL	F.A.U. RTE.	SECTION	COUNTY	TOTAL SHEETS	SHEET NO.
		DRAWN - SAS	REVISED -			9104	10-00058-00-PV	MADISON	53	38
	PLOT SCALE = $SCALE$	CHECKED - BFK	REVISED -			CONTRACT NO. 97530				
	PLOT DATE = 2/19/2014	DATE - 12/20/13	REVISED -		SCALE: 1"=20' / SHEET NO. 1 OF 1 SHEETS / STA. 102+27.45 TO STA. 112+48.77	ILLINOIS	FED. AID PROJECT			