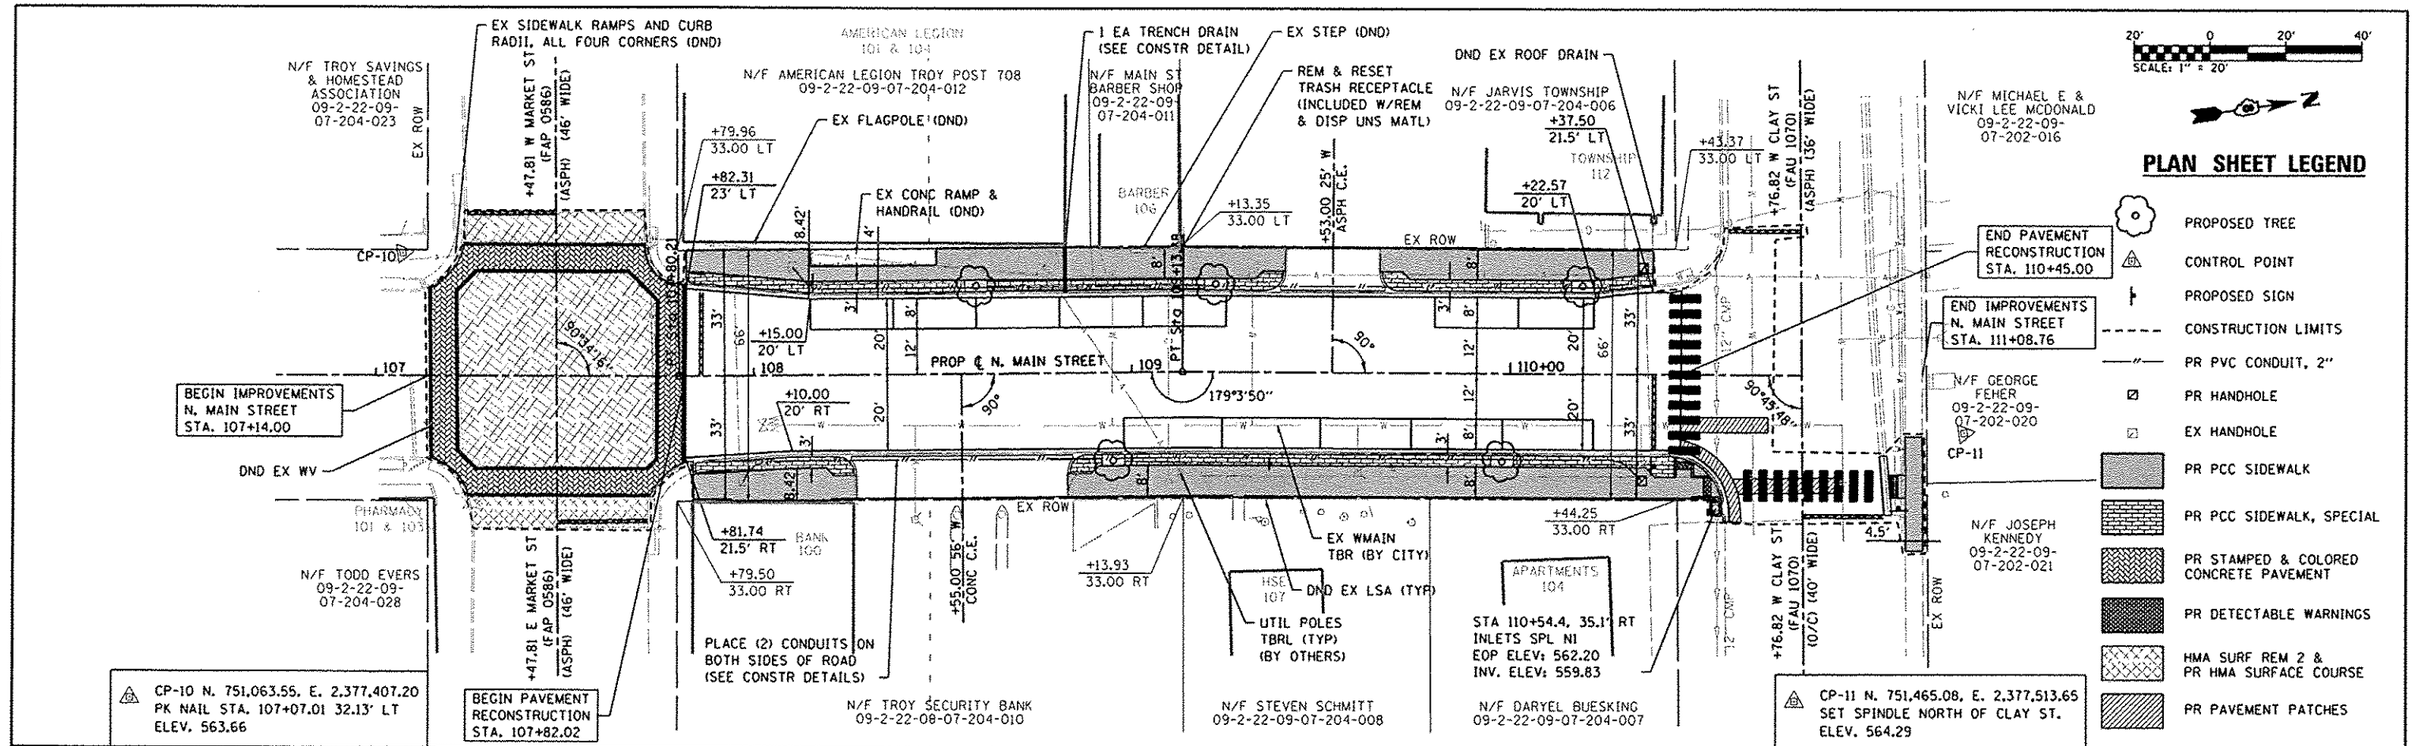

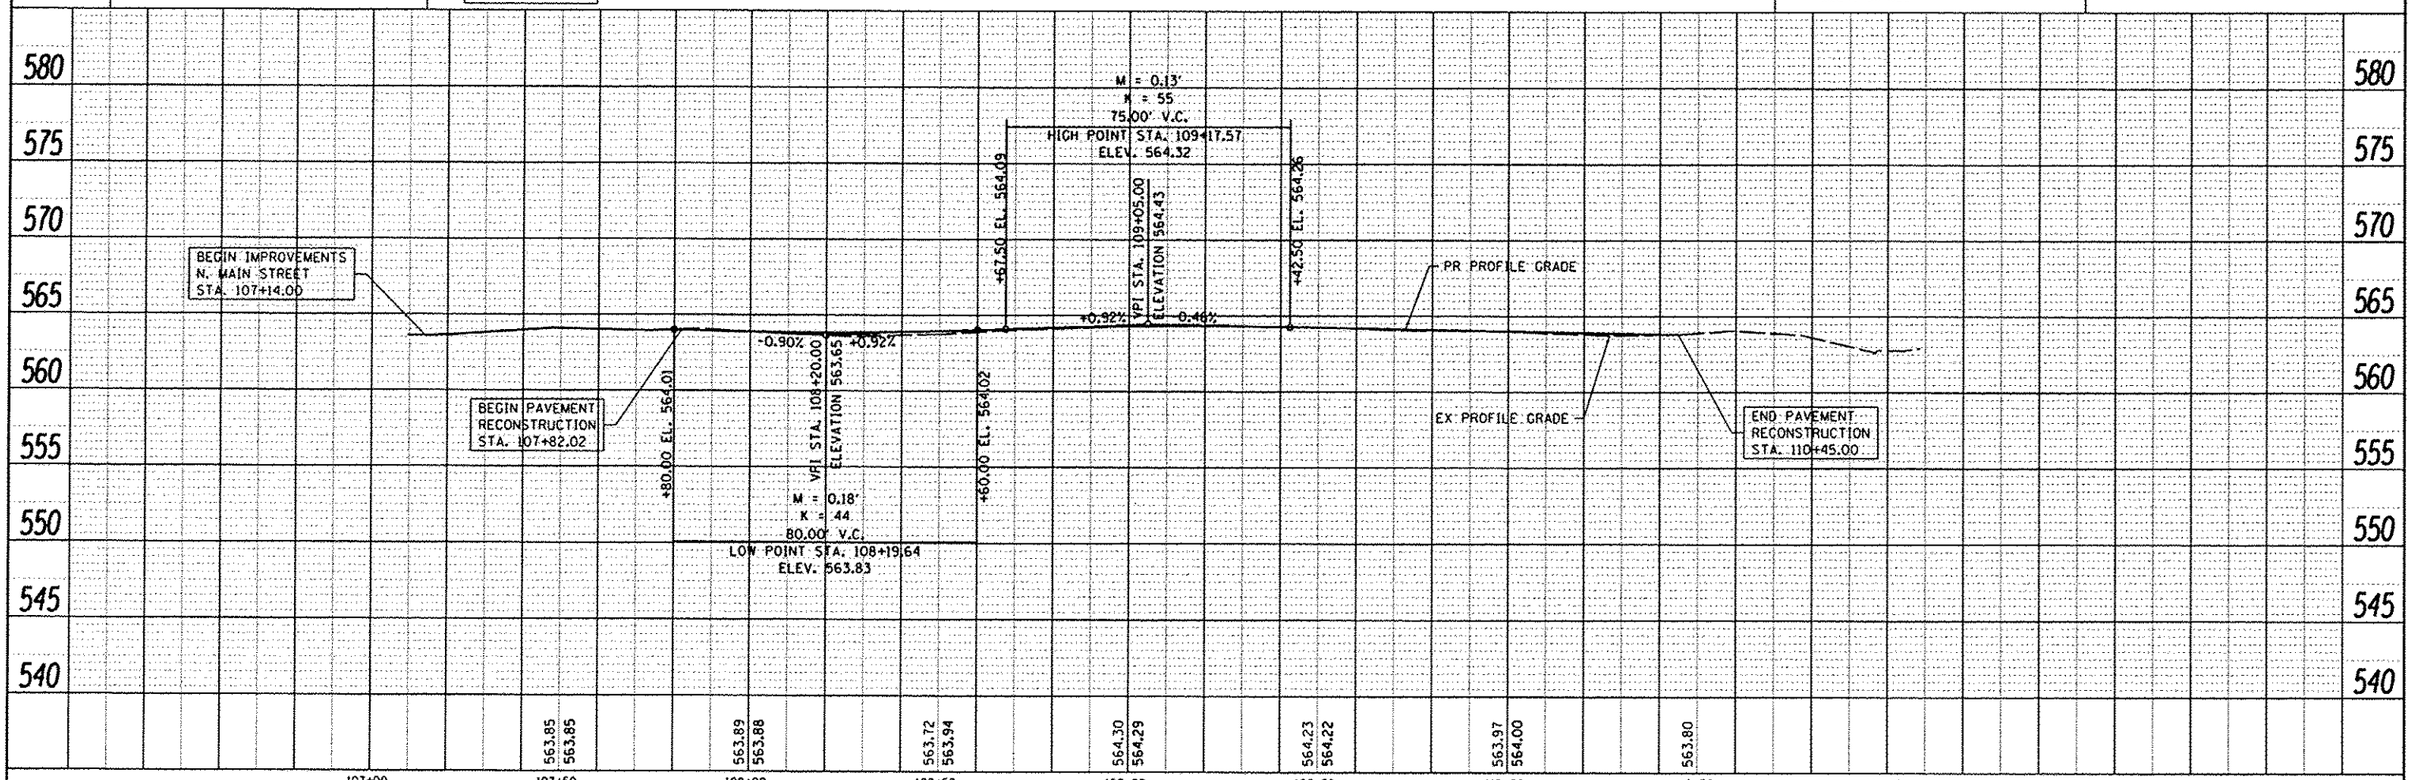

FILE NAME = 0826059l.003-shs-pp.dgn	USER NAME = default	DESIGNED -	REVISED -
	PLOT TIME = 7:43:46 AM	DRAWN -	REVISED -
	PLOT SCALE = 40.0000 ' / IN.	CHECKED -	REVISED -
	PLOT DATE = 1/28/2014	DATE -	REVISED -

STATE OF ILLINOIS
DEPARTMENT OF TRANSPORTATION

PLAN AND PROFILE SHEET

SCALE: 1" = 20' | SHEET 1 OF 1 SHEETS | STA. 107+00 TO STA. 111+50

F.A.U. RTE.	SECTION	COUNTY	TOTAL SHEETS	SHEET NO.
9393	11-00026-02-PV	MADISON	21	8
	N. MAIN STREET RECONSTRUCTION	CONTRACT NO. 97550		
	ILLINOIS FED. AID PROJECT			