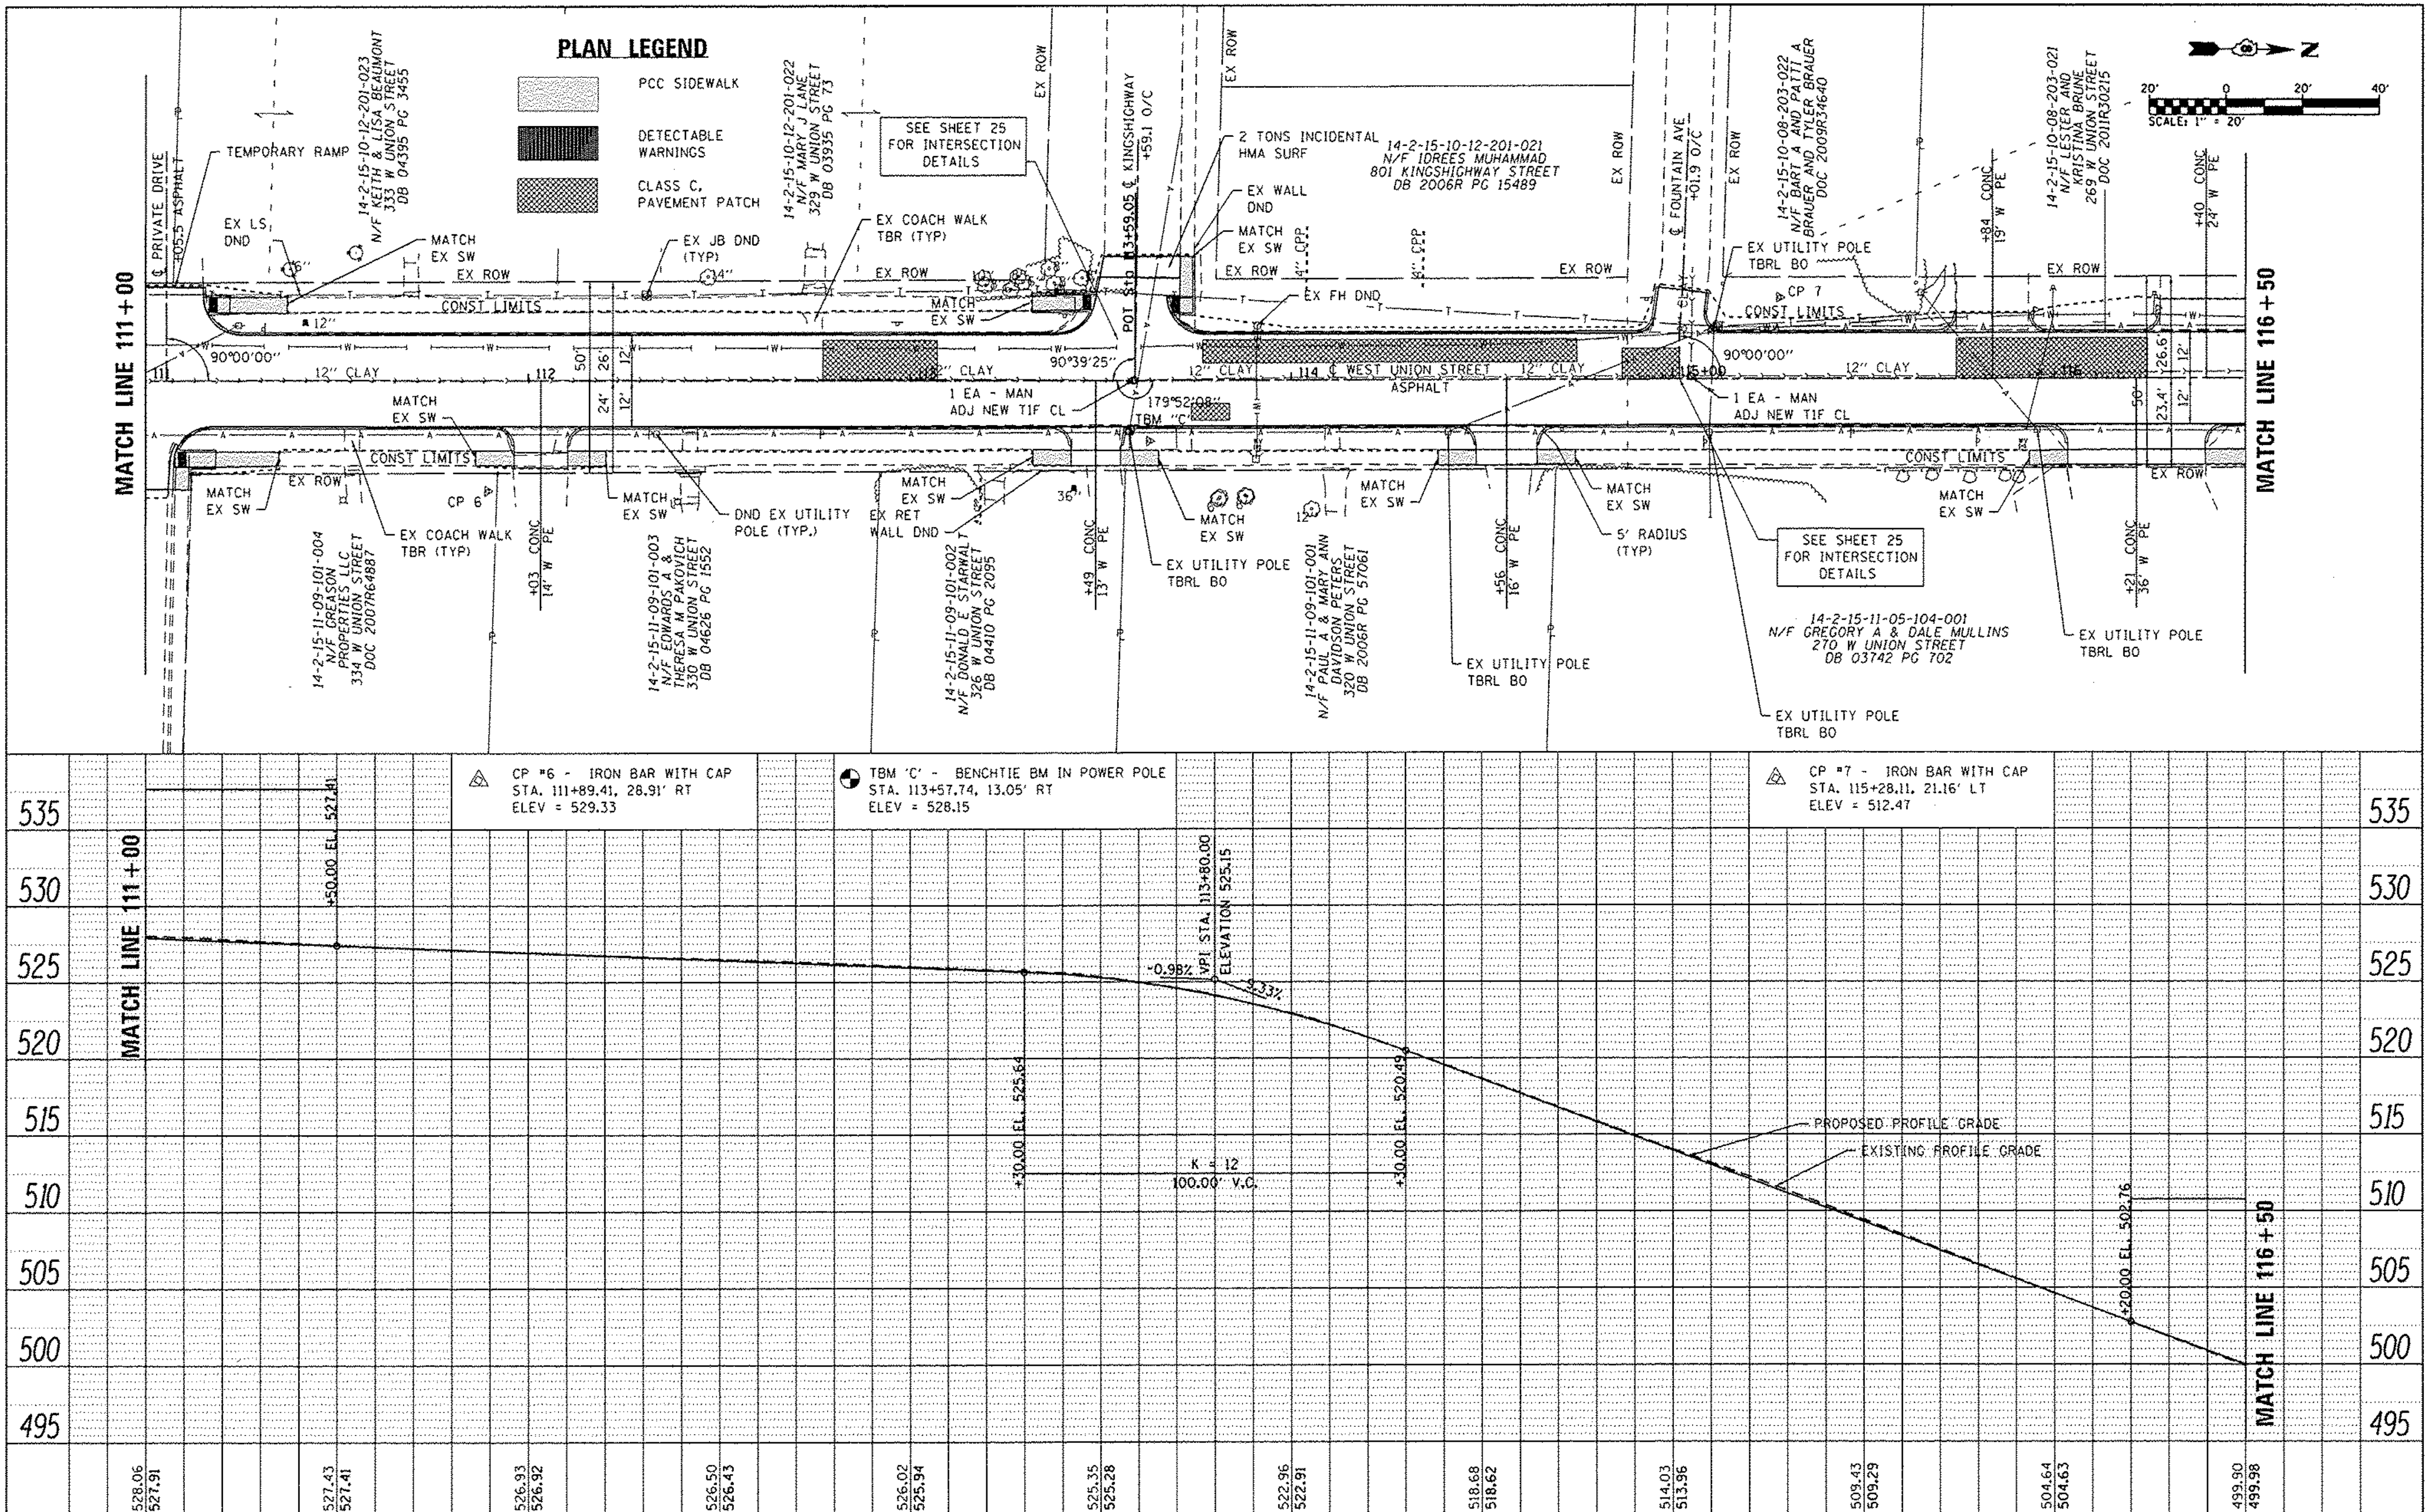

PLAN: NOTE BOOK / NO. — SURVEYED / PLOTTED / ALIGNMENT CHECKED / R.O.W. OF WAY CHECKED / CADD FILE NAME — BY / DATE

PROFILE: NOTE BOOK / NO. — SURVEYED / PLOTTED / GRADES CHECKED / B.M. NOTED / STRUCTURE NOTATIONS CHKD — BY / DATE

FILE NAME =	USER NAME = brandon.ratermann	DESIGNED -	REVISED -
0811009-sht-planprof.dgn	PLOT TIME = 1:22:34 PM	DRAWN -	REVISED -
	PLOT SCALE = 40.0000 ' / in.	CHECKED -	REVISED -
	PLOT DATE = 2/3/2014	DATE -	REVISED -

STATE OF ILLINOIS
DEPARTMENT OF TRANSPORTATION

PLAN AND PROFILE SHEETS

SCALE: 1"=20' | SHEET 3 OF 6 SHEETS | STA. 111+00.00 TO STA. 116+50.00

F.A.U. RTE.	SECTION	COUNTY	TOTAL SHEETS	SHEET NO.
8887	11-00100-00-RS	MADISON	42	12
W. UNION ST RESURFACING		CONTRACT NO. 97553		
CITY OF EDWARDSVILLE	ILLINOIS	FED. AID PROJECT		