SOUTHWEST CURB RAMP

CURB RAMP DESIGN BASED ON HIGHWAY STANDARD 424001

PT NO.	STATION	OFFSET	EOP	TC	SW
1	+62.00	12.0	527.97	528.47	
2	+84.95	12.0	527.83	528.33	
3	+92.05	14.4	527.85	528.35	
4	+94.12	18.0	527.87	528.36	527.85
5	+94.95	22.0	527.89	528.04	527.87
6	+94.95	24.4	527.90 (M.E.)		
7	+86.12	17.6		528.38	528.38
8	+86.12	21.6		528.44	528.44

NORTHWEST CURB RAMP

CURB RAMP DESIGN BASED ON HIGHWAY STANDARD 424001

PT NO.	STATION	OFFSET	EOP	TC	SW
1	+15.07	24.4	527.74 (M.E.)		
2	+15.15	21.8	527.71	527.96	527.70
3	+16.05	17.8	527.63	538.13	527.62
4	+18.18	14.8	527.56	528.06	
5	+25.73	12.0	527.41	527.91	
6	+22.09	21.8		528.01	528.01
7	+22.05	17.8		527.95	527.95
8	+37.09	21.9		528.07	528.07
9	+37.05	17.6		528.01	528.01

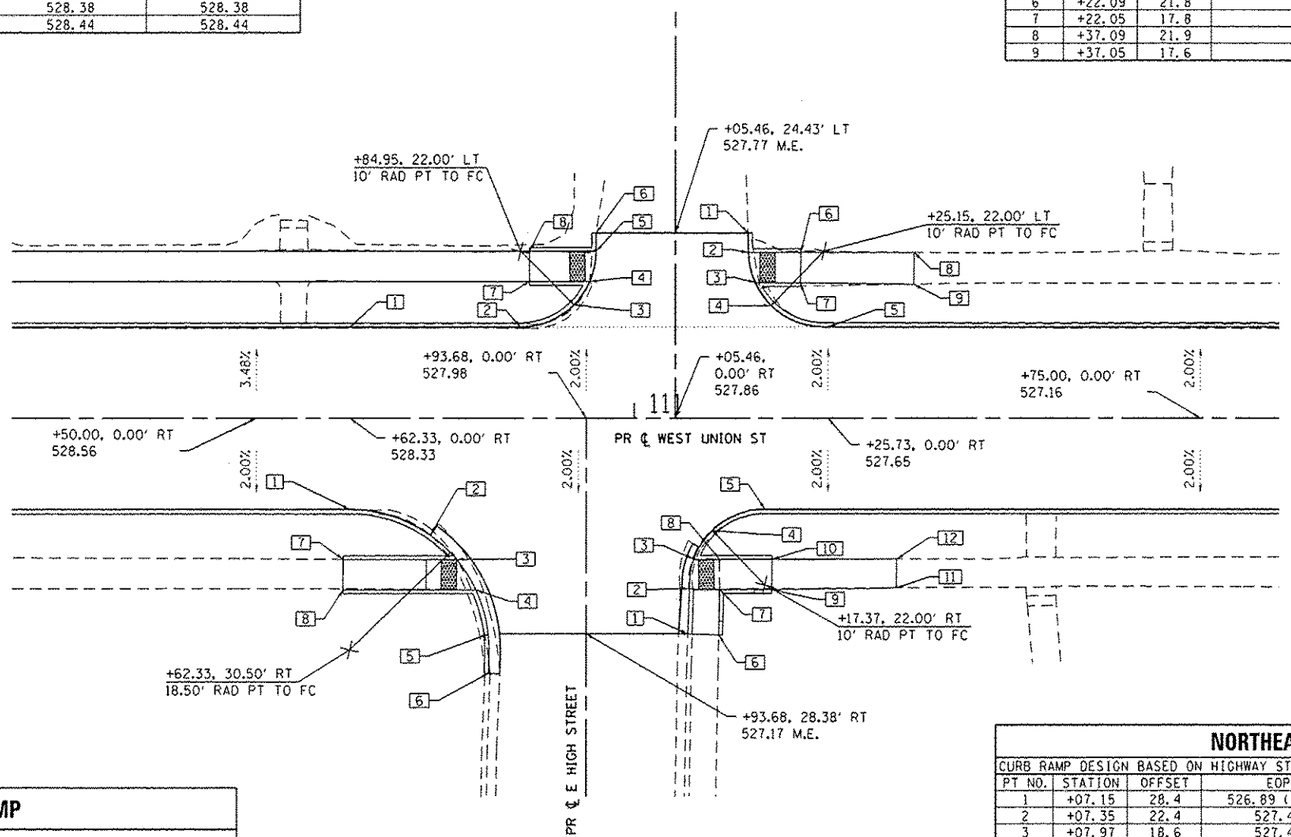

SOUTHEAST CURB RAMP

CURB RAMP DESIGN BASED ON HIGHWAY STANDARD 424001

PT NO.	STATION	OFFSET	EOP	TC	SW
1	+62.33	12.0	528.09	528.59	
2	+73.02	15.4	527.52	528.02	
3	+76.48	18.6	527.36	527.86	527.35
4	+79.06	22.6	527.30	527.80	527.29
5	+80.71	28.4	526.95 (M.E.)	527.37	
6	+80.73	33.6	526.57 (M.E.)	526.99 (M.E.)	
7	+61.48	18.6		528.66 (M.E.)	528.66 (M.E.)
8	+61.48	22.6		528.76 (M.E.)	528.76 (M.E.)

NORTHEAST CURB RAMP

CURB RAMP DESIGN BASED ON HIGHWAY STANDARD 424001

PT NO.	STATION	OFFSET	EOP	TC	SW
1	+07.15	28.4	526.89 (M.E.)	527.35 (M.E.)	527.35 (M.E.)
2	+07.35	22.4	527.40	527.90	527.39
3	+07.97	18.6	527.48	527.98	527.47
4	+10.41	14.8	527.51	528.01	
5	+17.37	12.0	527.49	527.99	
6	+11.26	28.6		527.43 (M.E.)	527.43 (M.E.)
7	+11.38	22.6		527.70	527.45
8	+11.35	18.6		528.00	527.51
9	+18.30	22.6		528.07	528.07
10	+18.34	18.6		528.01	528.01
11	+34.78	18.6			527.95 (M.E.)
12	+34.82	22.3			527.85 (M.E.)

UNION STREET AND EAST HIGH STREET

SCALE 1"=10'

N

10' 0 10' 20'
SCALE: 1" = 10'

ABBREVIATIONS:
TC - TOP OF CURB
EOP - EDGE OF PAVEMENT
SW - SIDEWALK
ME - MATCH EXISTING

FILE NAME = H:\P\11009\Microstation\CADD Sheets\081109-sht-intersec.dgn	USER NAME = brandon.ratermann	DESIGNED -	REVISED -
		DRAWN -	REVISED -
	PLOT SCALE = 20.0000 ' / in.	CHECKED -	REVISED -
HIGH ST	PLOT DATE = 2/3/2014	DATE -	REVISED -

STATE OF ILLINOIS
DEPARTMENT OF TRANSPORTATION

INTERSECTION DETAILS

SCALE: 1" = 10' | SHEET 4 OF 7 SHEETS | STA. | TO STA.

F.A.U. RTE.	SECTION	COUNTY	TOTAL SHEETS	SHEET NO.
8887	11-00100-00-RS	MADISON	42	24
	W. UNION ST RESURFACING	CONTRACT NO. 97553		
CITY OF EDWARDSVILLE	ILLINOIS	FED. AID PROJECT		