ROUTE	SECTION	COUNTY	TOTAL SHEETS	SHEET NO.
FAS 1881	10-00119-00-RS	FRANKLIN	8	7
		CONTRACT No.: 99512		

SCALE 1" = 200'

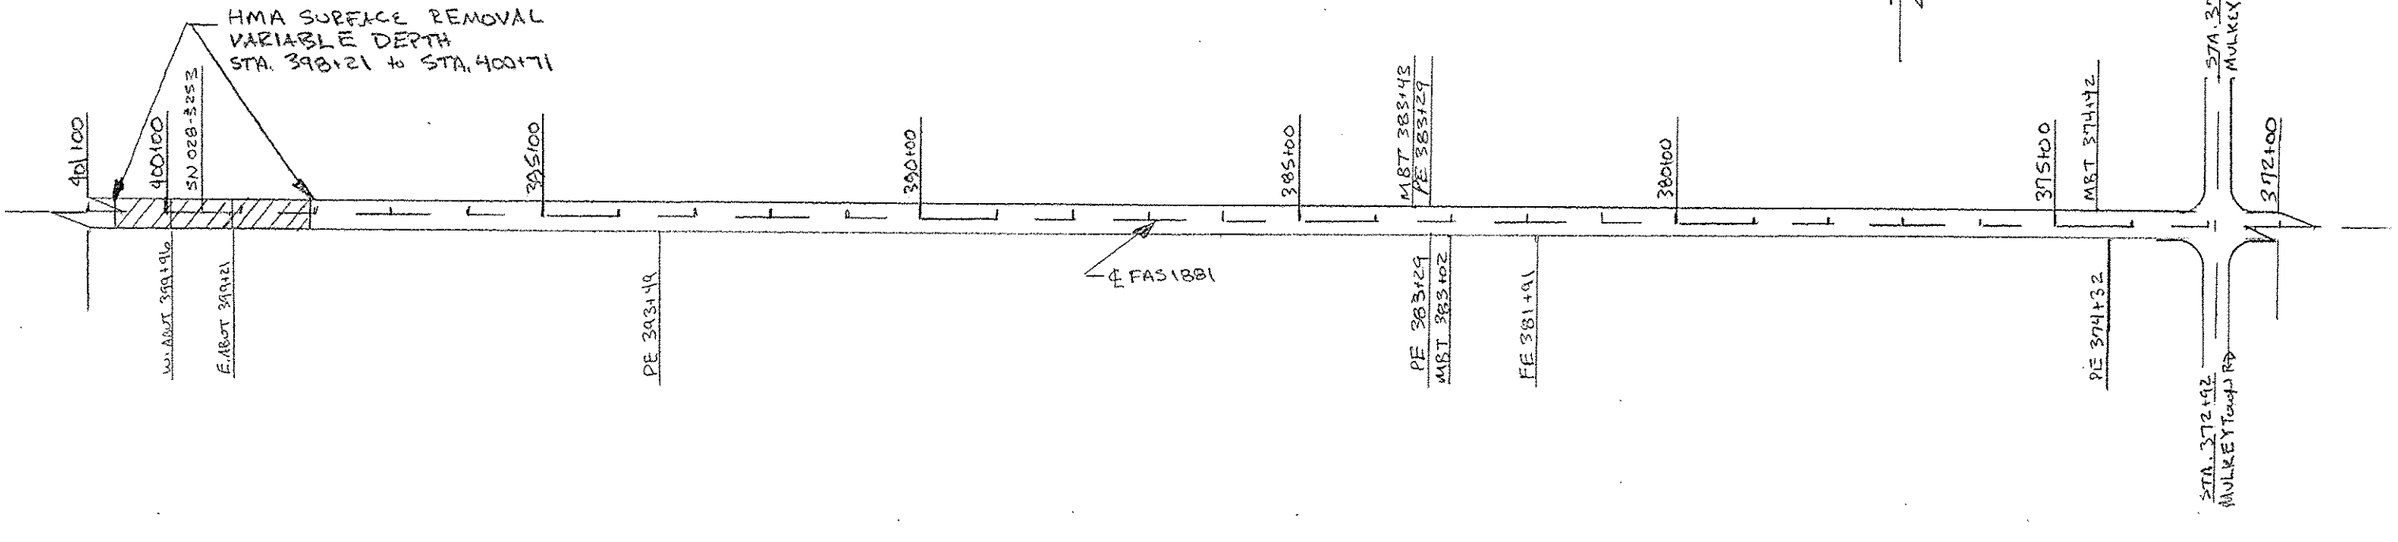

SCALE 1" = 200'

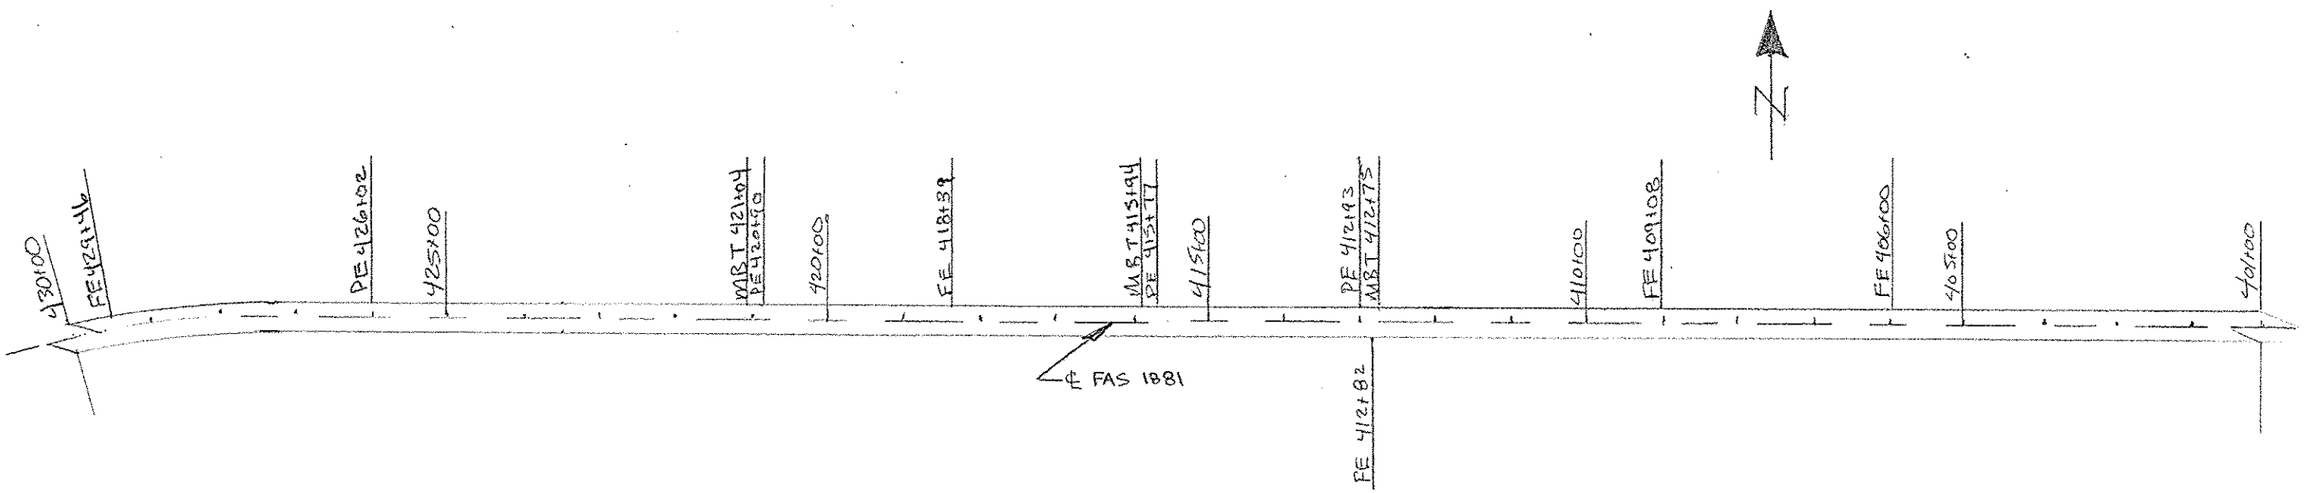

PLAN
STATION 372+00 TO 430+00