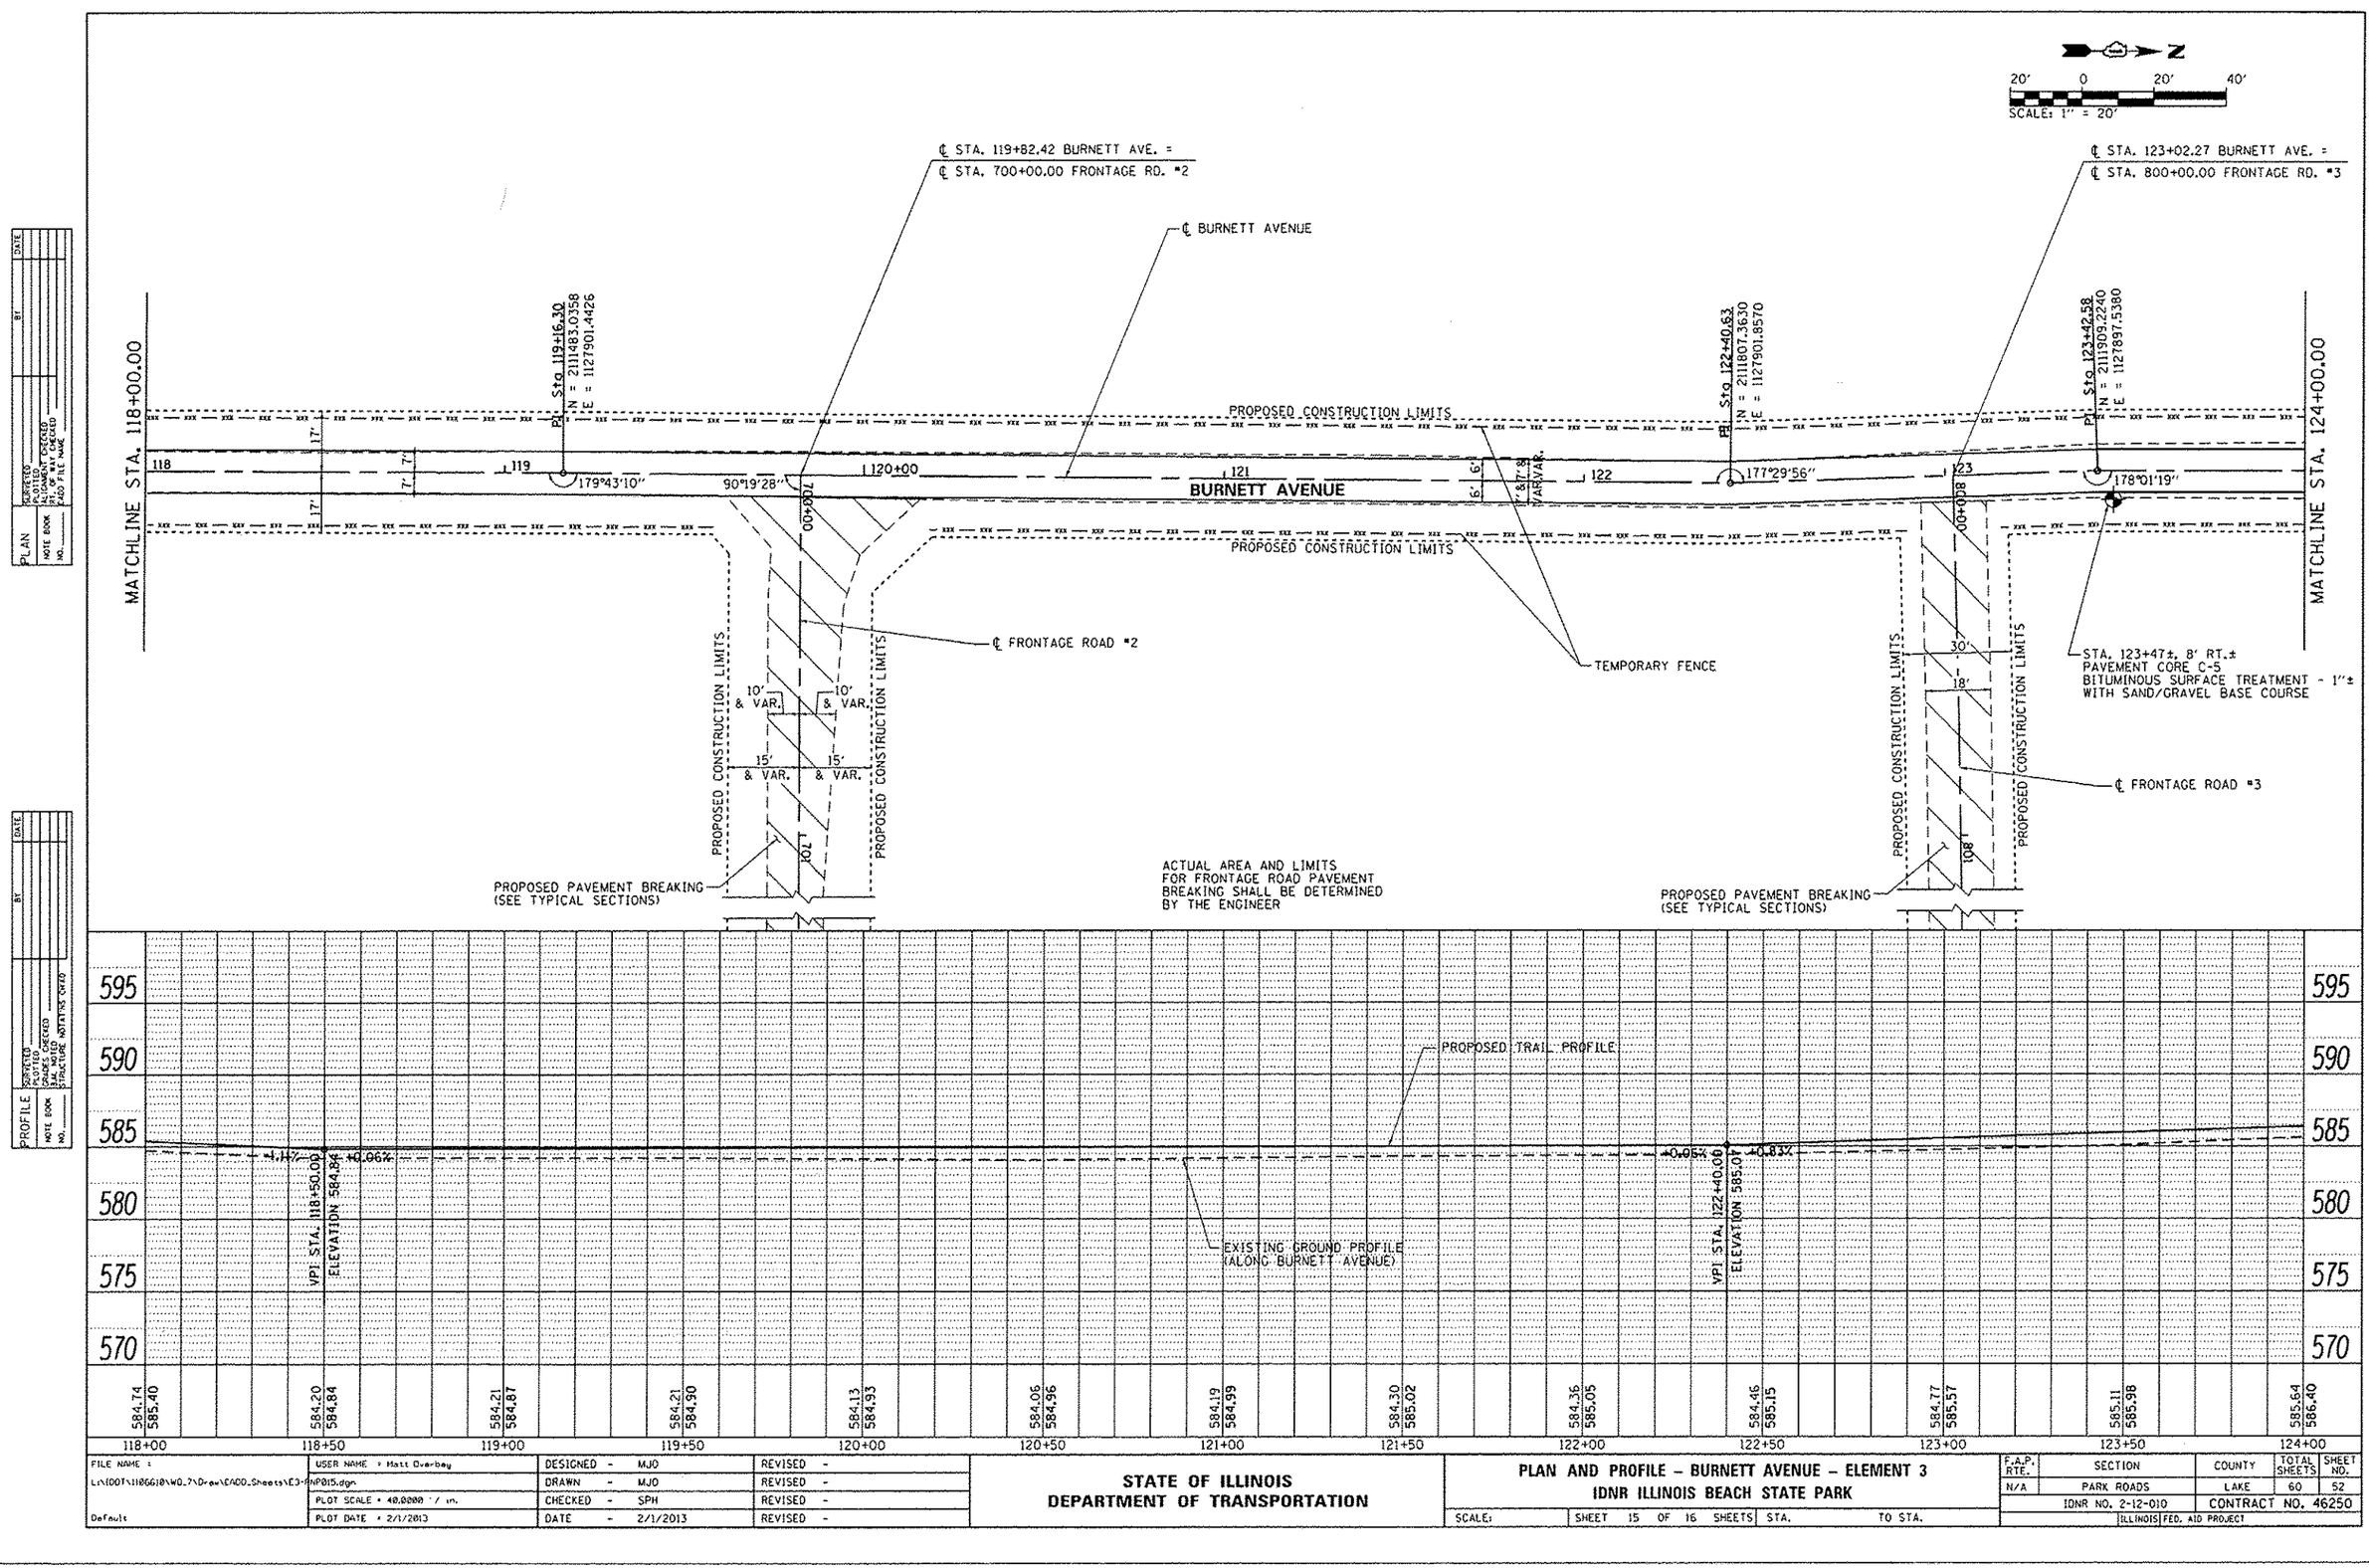

FILE NAME = L:\IDOT\IH8618\WD_Plan\CADD_Sheets\E3-PNP015.dgn	USER NAME = Matt Overbay	DESIGNED - MJO	REVISED -
		DRAWN - MJO	REVISED -
	PLOT SCALE = 40.0000 ' / in.	CHECKED - SPH	REVISED -
Default	PLOT DATE = 2/1/2013	DATE - 2/1/2013	REVISED -

STATE OF ILLINOIS
DEPARTMENT OF TRANSPORTATION

PLAN AND PROFILE – BURNETT AVENUE – ELEMENT 3
IDNR ILLINOIS BEACH STATE PARK

SCALE: | SHEET 15 OF 16 SHEETS | STA. | TO STA.

F.A.P. RTE.	SECTION	COUNTY	TOTAL SHEETS	SHEET NO.
N/A	PARK ROADS	LAKE	60	52
	IDNR NO. 2-12-010	CONTRACT NO. 46250		
	ILLINOIS FED. AID PROJECT			