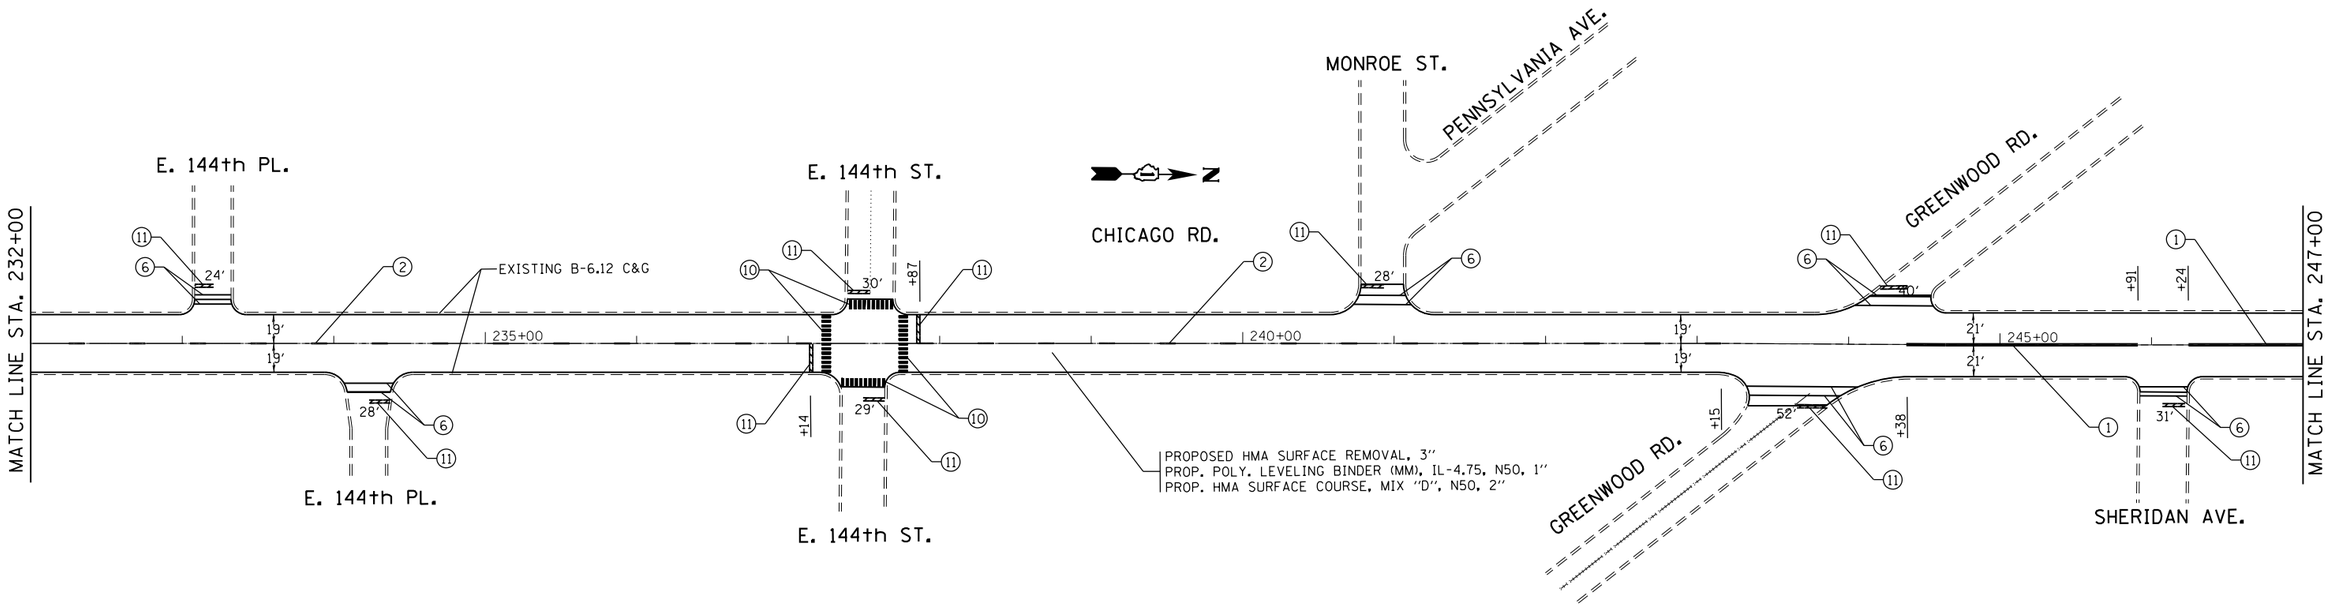

NOTE:
-FOR RAISED REFLECTIVE PAVEMENT MARKERS, REFER TO TYPICAL APPLICATIONS RAISED REFLECTIVE PAVEMENT MARKERS (SNOW-PLOW RESISTANT) AND DISTRICT TYPICAL PAVEMENT MARKERS.

NOTES FOR SIDE STREETS:
-RESURFACING LIMITS ARE TO RADIUS RETURNS WITH 4.5' BUTT JOINTS, UNLESS OTHERWISE NOTED.
-PROPOSED HMA SURFACE REMOVAL, 3"
-PROP. POLY LEVELING BINDER (MM), IL-4.75, N50, 1"
-PROP. HMA SURFACE COURSE, MIX "D", N50, 2"

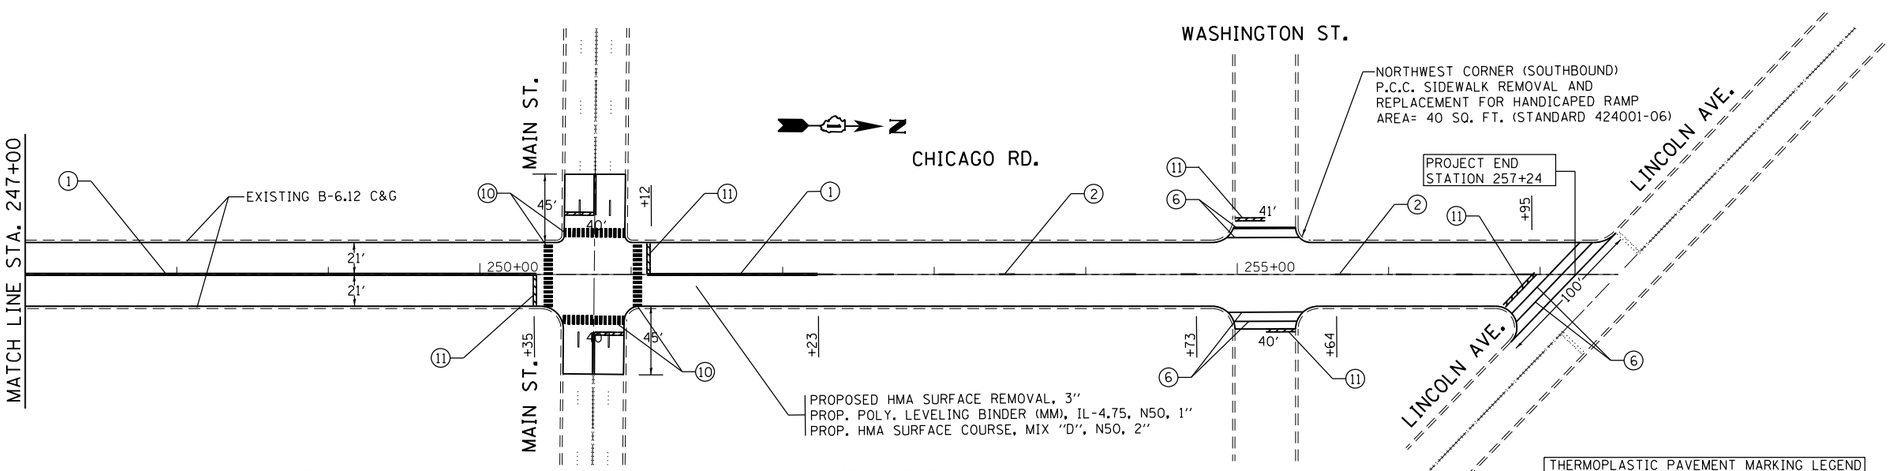

NOTE:
-FOR RAISED REFLECTIVE PAVEMENT MARKERS, REFER TO TYPICAL APPLICATIONS RAISED REFLECTIVE PAVEMENT MARKERS (SNOW-PLOW RESISTANT) AND DISTRICT TYPICAL PAVEMENT MARKERS.

NOTES FOR SIDE STREETS:
-RESURFACING LIMITS ARE TO RADIUS RETURNS WITH 4.5' BUTT JOINTS, UNLESS OTHERWISE NOTED.
-PROPOSED HMA SURFACE REMOVAL, 3"
-PROP. POLY LEVELING BINDER (MM), IL-4.75, N50, 1"
-PROP. HMA SURFACE COURSE, MIX "D", N50, 2"

THERMOPLASTIC PAVEMENT MARKING LEGEND

1. 4" DOUBLE SOLID YELLOW LINE, 11" C-C
2. 4" SKIP-DASH YELLOW CENTERLINE, 10' LINE WITH 30' SPACE
3. 4" SKIP-DASH WHITE LINE, 10' LINE WITH 30' SPACE
5. 6" SOLID WHITE LINE (TURN LANE LINE)
6. 6" SOLID WHITE LINE (CROSSWALK)
7. 4" SOLID WHTIE LINE (EDGE LINE)
8. 12" SOLID YELLOW DIAGONALS, AT 45 DEGREES
9. 12" SOLID WHITE DIAGONALS, AT 45 DEGREES
10. 12" SOLID WHITE LONGITUDINAL BARS (SCHOOL CROSSWALK)
11. 24" SOLID WHITE LINE
12. SOLID WHITE LETTERS AND SYMBOLS
13. 4" DOUBLE YELLOW LINE, 2' LINE WITH 6' SPACE

FILE NAME = c:\pw_work\pwidot\gaglianobt\d0285780\D136906-sht-plan.dgn	USER NAME = gaglianobt	DESIGNED -	REVISED -	STATE OF ILLINOIS DEPARTMENT OF TRANSPORTATION	PROPOSED ROADWAY AND PAVEMENT MARKING PLAN CHICAGO RD. (LINCOLN AVE. TO WATER ST.)	F.A.U. RTE.	SECTION	COUNTY	TOTAL SHEETS / SHEET NO.
	PLOT SCALE = 100.0000 ' / in.	DRAWN -	REVISED -			2921	(S,B&R) RS-8	COOK	34 / 17
	PLOT DATE = 1/8/2013	CHECKED -	REVISED -					CONTRACT NO. 60B56	
		DATE -	REVISED -		SCALE: / SHEET NO. 9 OF 9 SHEETS / STA. 232+00 TO STA. 257+52		ILLINOIS	FED. AID PROJECT	