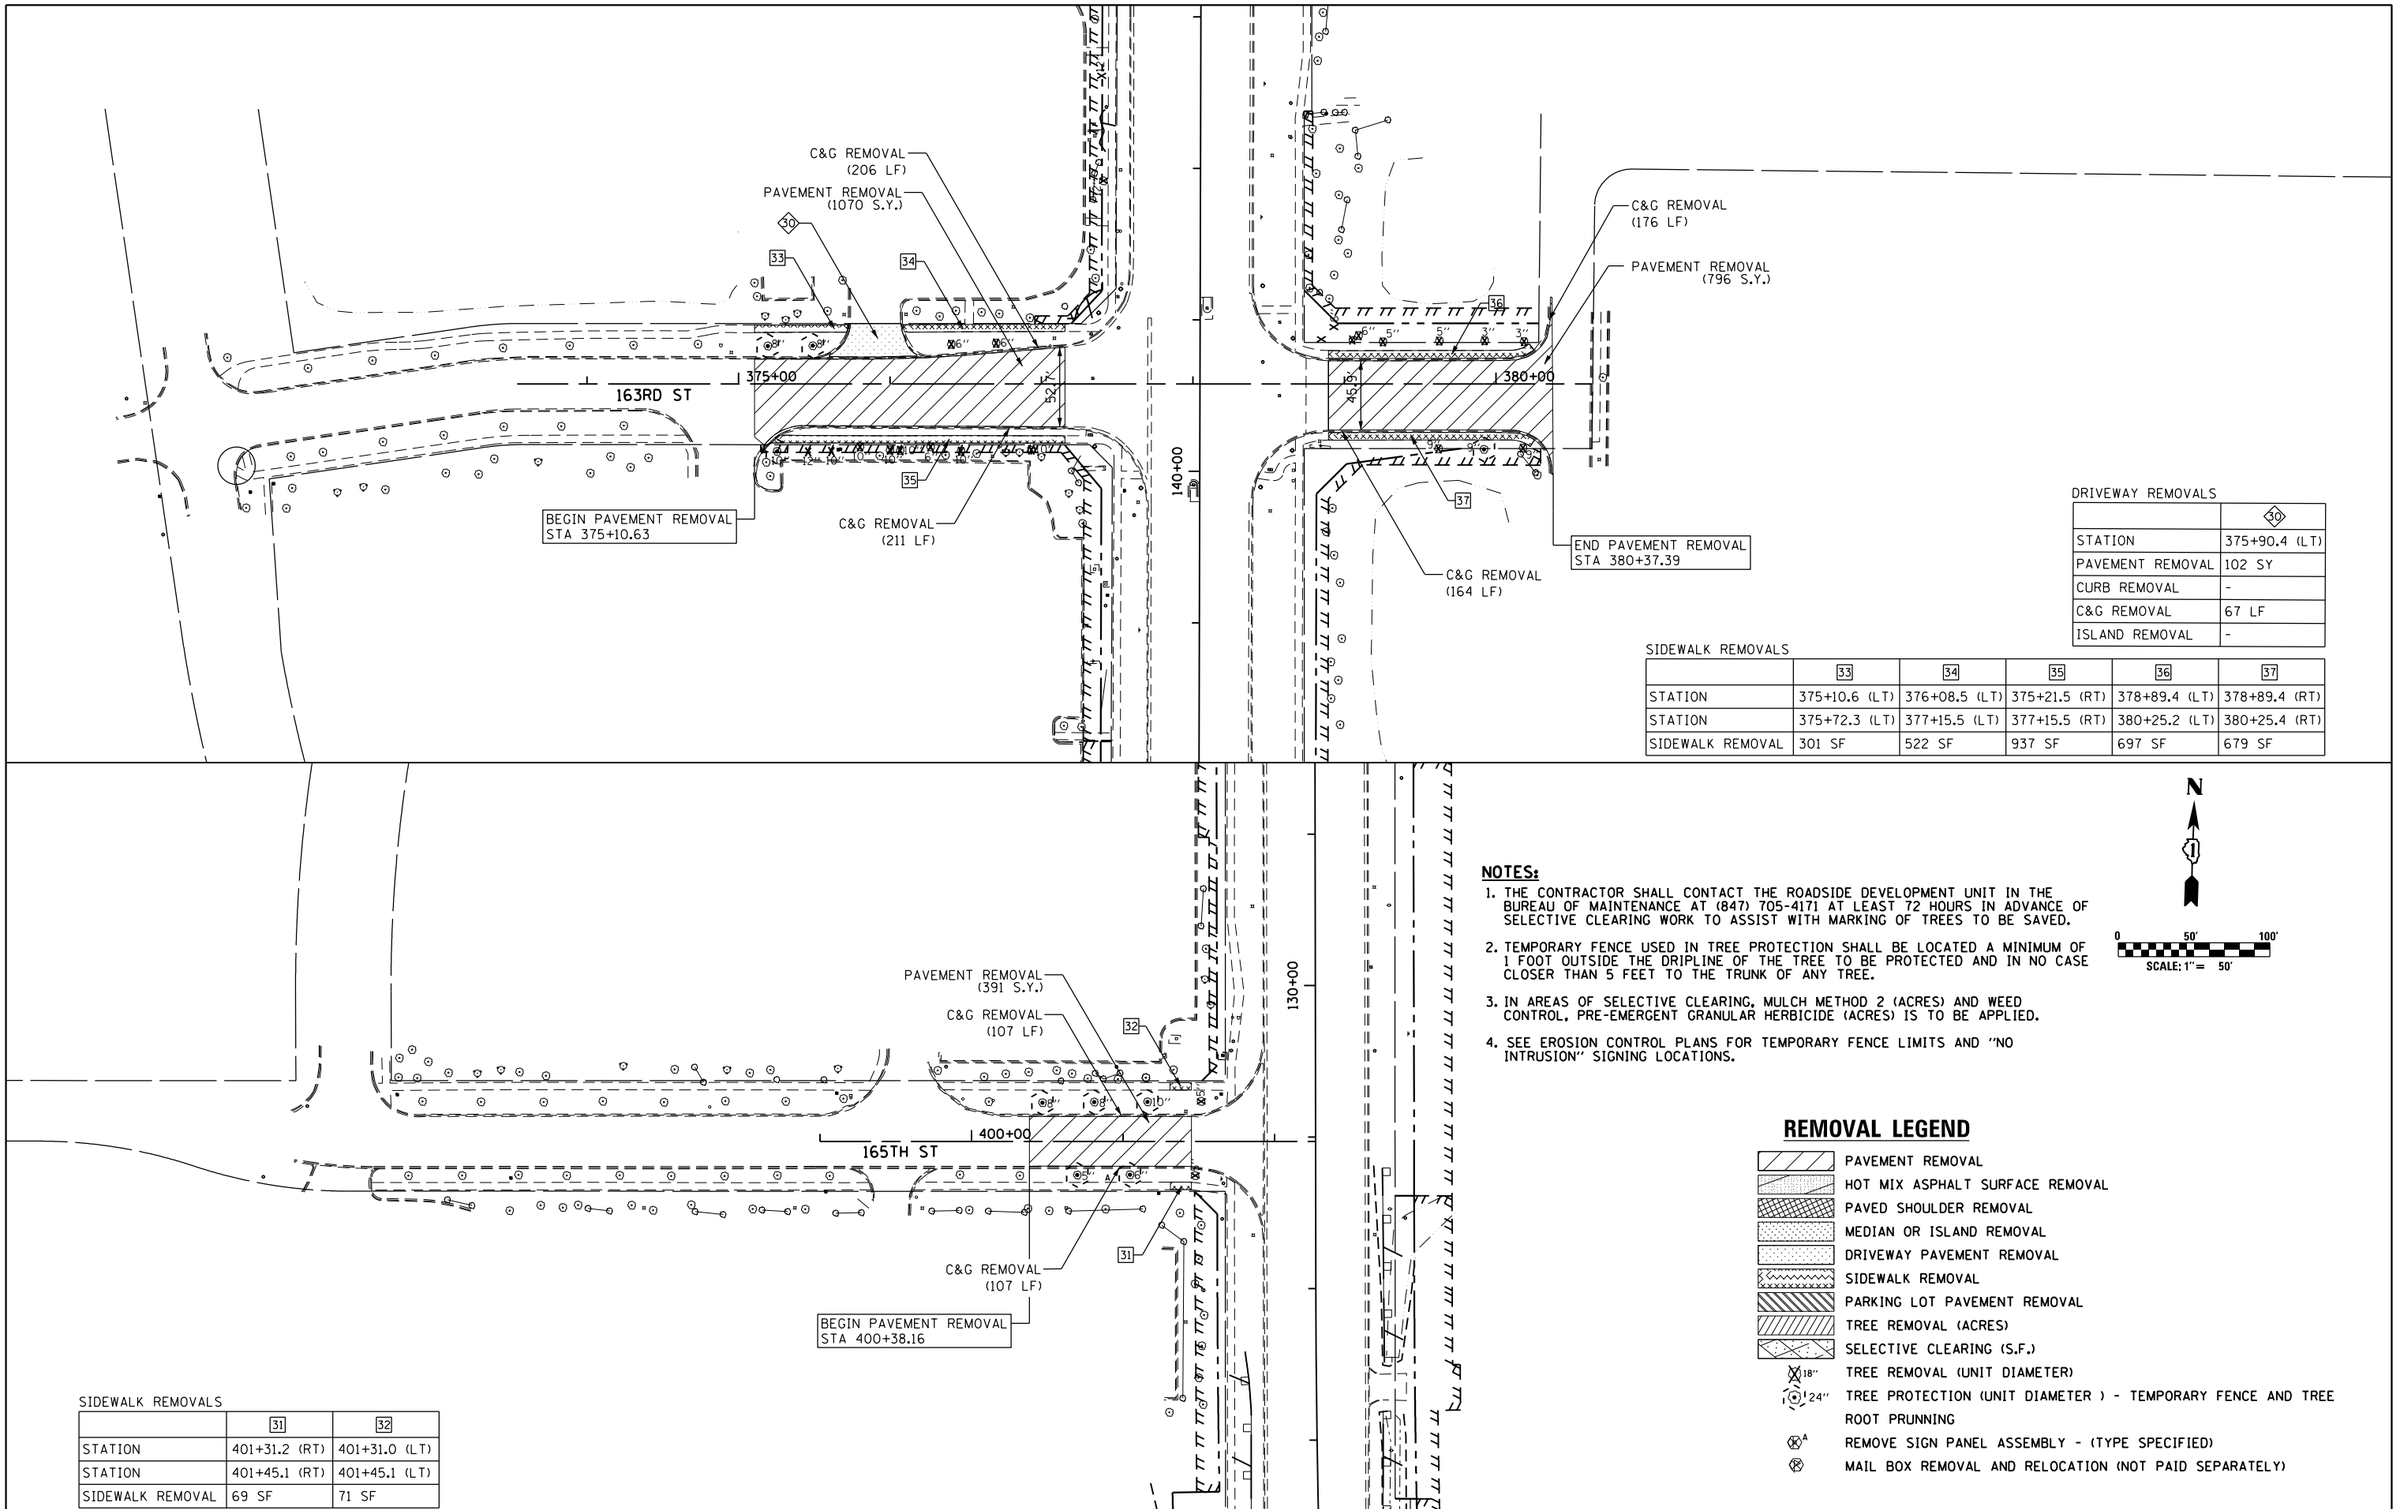

DRIVEWAY REMOVALS

	30
STATION	375+90.4 (LT)
PAVEMENT REMOVAL	102 SY
CURB REMOVAL	-
C&G REMOVAL	67 LF
ISLAND REMOVAL	-

SIDEWALK REMOVALS

	33	34	35	36	37
STATION	375+10.6 (LT)	376+08.5 (LT)	375+21.5 (RT)	378+89.4 (LT)	378+89.4 (RT)
STATION	375+72.3 (LT)	377+15.5 (LT)	377+15.5 (RT)	380+25.2 (LT)	380+25.4 (RT)
SIDEWALK REMOVAL	301 SF	522 SF	937 SF	697 SF	679 SF

SIDEWALK REMOVALS

	31	32
STATION	401+31.2 (RT)	401+31.0 (LT)
STATION	401+45.1 (RT)	401+45.1 (LT)
SIDEWALK REMOVAL	69 SF	71 SF

NOTES:

1. THE CONTRACTOR SHALL CONTACT THE ROADSIDE DEVELOPMENT UNIT IN THE BUREAU OF MAINTENANCE AT (847) 705-4171 AT LEAST 72 HOURS IN ADVANCE OF SELECTIVE CLEARING WORK TO ASSIST WITH MARKING OF TREES TO BE SAVED.
2. TEMPORARY FENCE USED IN TREE PROTECTION SHALL BE LOCATED A MINIMUM OF 1 FOOT OUTSIDE THE DRIPLINE OF THE TREE TO BE PROTECTED AND IN NO CASE CLOSER THAN 5 FEET TO THE TRUNK OF ANY TREE.
3. IN AREAS OF SELECTIVE CLEARING, MULCH METHOD 2 (ACRES) AND WEED CONTROL, PRE-EMERGENT GRANULAR HERBICIDE (ACRES) IS TO BE APPLIED.
4. SEE EROSION CONTROL PLANS FOR TEMPORARY FENCE LIMITS AND "NO INTRUSION" SIGNING LOCATIONS.

REMOVAL LEGEND

- PAVEMENT REMOVAL
- HOT MIX ASPHALT SURFACE REMOVAL
- PAVED SHOULDER REMOVAL
- MEDIAN OR ISLAND REMOVAL
- DRIVEWAY PAVEMENT REMOVAL
- SIDEWALK REMOVAL
- PARKING LOT PAVEMENT REMOVAL
- TREE REMOVAL (ACRES)
- SELECTIVE CLEARING (S.F.)
- 18" TREE REMOVAL (UNIT DIAMETER)
- 24" TREE PROTECTION (UNIT DIAMETER) - TEMPORARY FENCE AND TREE ROOT PRUNNING
- A REMOVE SIGN PANEL ASSEMBLY - (TYPE SPECIFIED)
- MAIL BOX REMOVAL AND RELOCATION (NOT PAID SEPARATELY)

URS
100 S. WACKER DR.
SUITE 500
CHICAGO IL 60606
TEL (312)939-1000
FAX (312)939-498

FILE NAME = D160F05-SHT-REM10.dgn	USER NAME = Frank.Stallone	DESIGNED - BFH	REVISED -
		DRAWN - BFH	REVISED -
	PLOT SCALE = 100.000000 ' / in.	CHECKED - MJT	REVISED -
SHT_DOUBLE PLAN	PLOT DATE = 3/14/2013	DATE - 03/13/13	REVISED -

STATE OF ILLINOIS
DEPARTMENT OF TRANSPORTATION

EXISTING PLAN AND REMOVALS – 165TH STREET AND 163RD STREET

SCALE: 1"=50' | SHEET 1 OF 1 SHEETS | STA. TO STA.

F.A.P RTE.	SECTION	COUNTY	TOTAL SHEETS	SHEET NO.
330	103R-3	COOK	932	69
	EX-10	CONTRACT NO. 60F05		
		ILLINOIS FED. AID PROJECT		