NOTE:
PARKING LOT PAVEMENT RESTORATION SHALL CONSIST OF MATCHING THE EXISTING PAVEMENT STRUCTURE. ESTIMATED QUANTITIES CONSIST OF:
HMA SURFACE COURSE, MIX D, N50 (1 1/2" THICK)
HMA BINDER COURSE, IL-19.0, N50 (2 1/4" THICK)
AGGREGATE BASE COURSE, TYPE B, 8"

NOTE 1: STA 84+80.68 TO STA 85+77.54 RT
HMA MEDIAN SURFACE, 4" (159 SQ FT) BETWEEN RET WALL AND C&G TYPE B-6.12

NOTE 2: STA 86+55.60 TO STA 87+19.52 RT
HMA MEDIAN SURFACE, 4" (102 SQ FT) BETWEEN RET WALL AND C&G TYPE B-6.12

NOTE 3: STA 87+31 TO STA 87+50 RT
HMA MEDIAN SURFACE, 4" (35 SQ FT) BETWEEN RET WALL AND C&G TYPE B-6.12

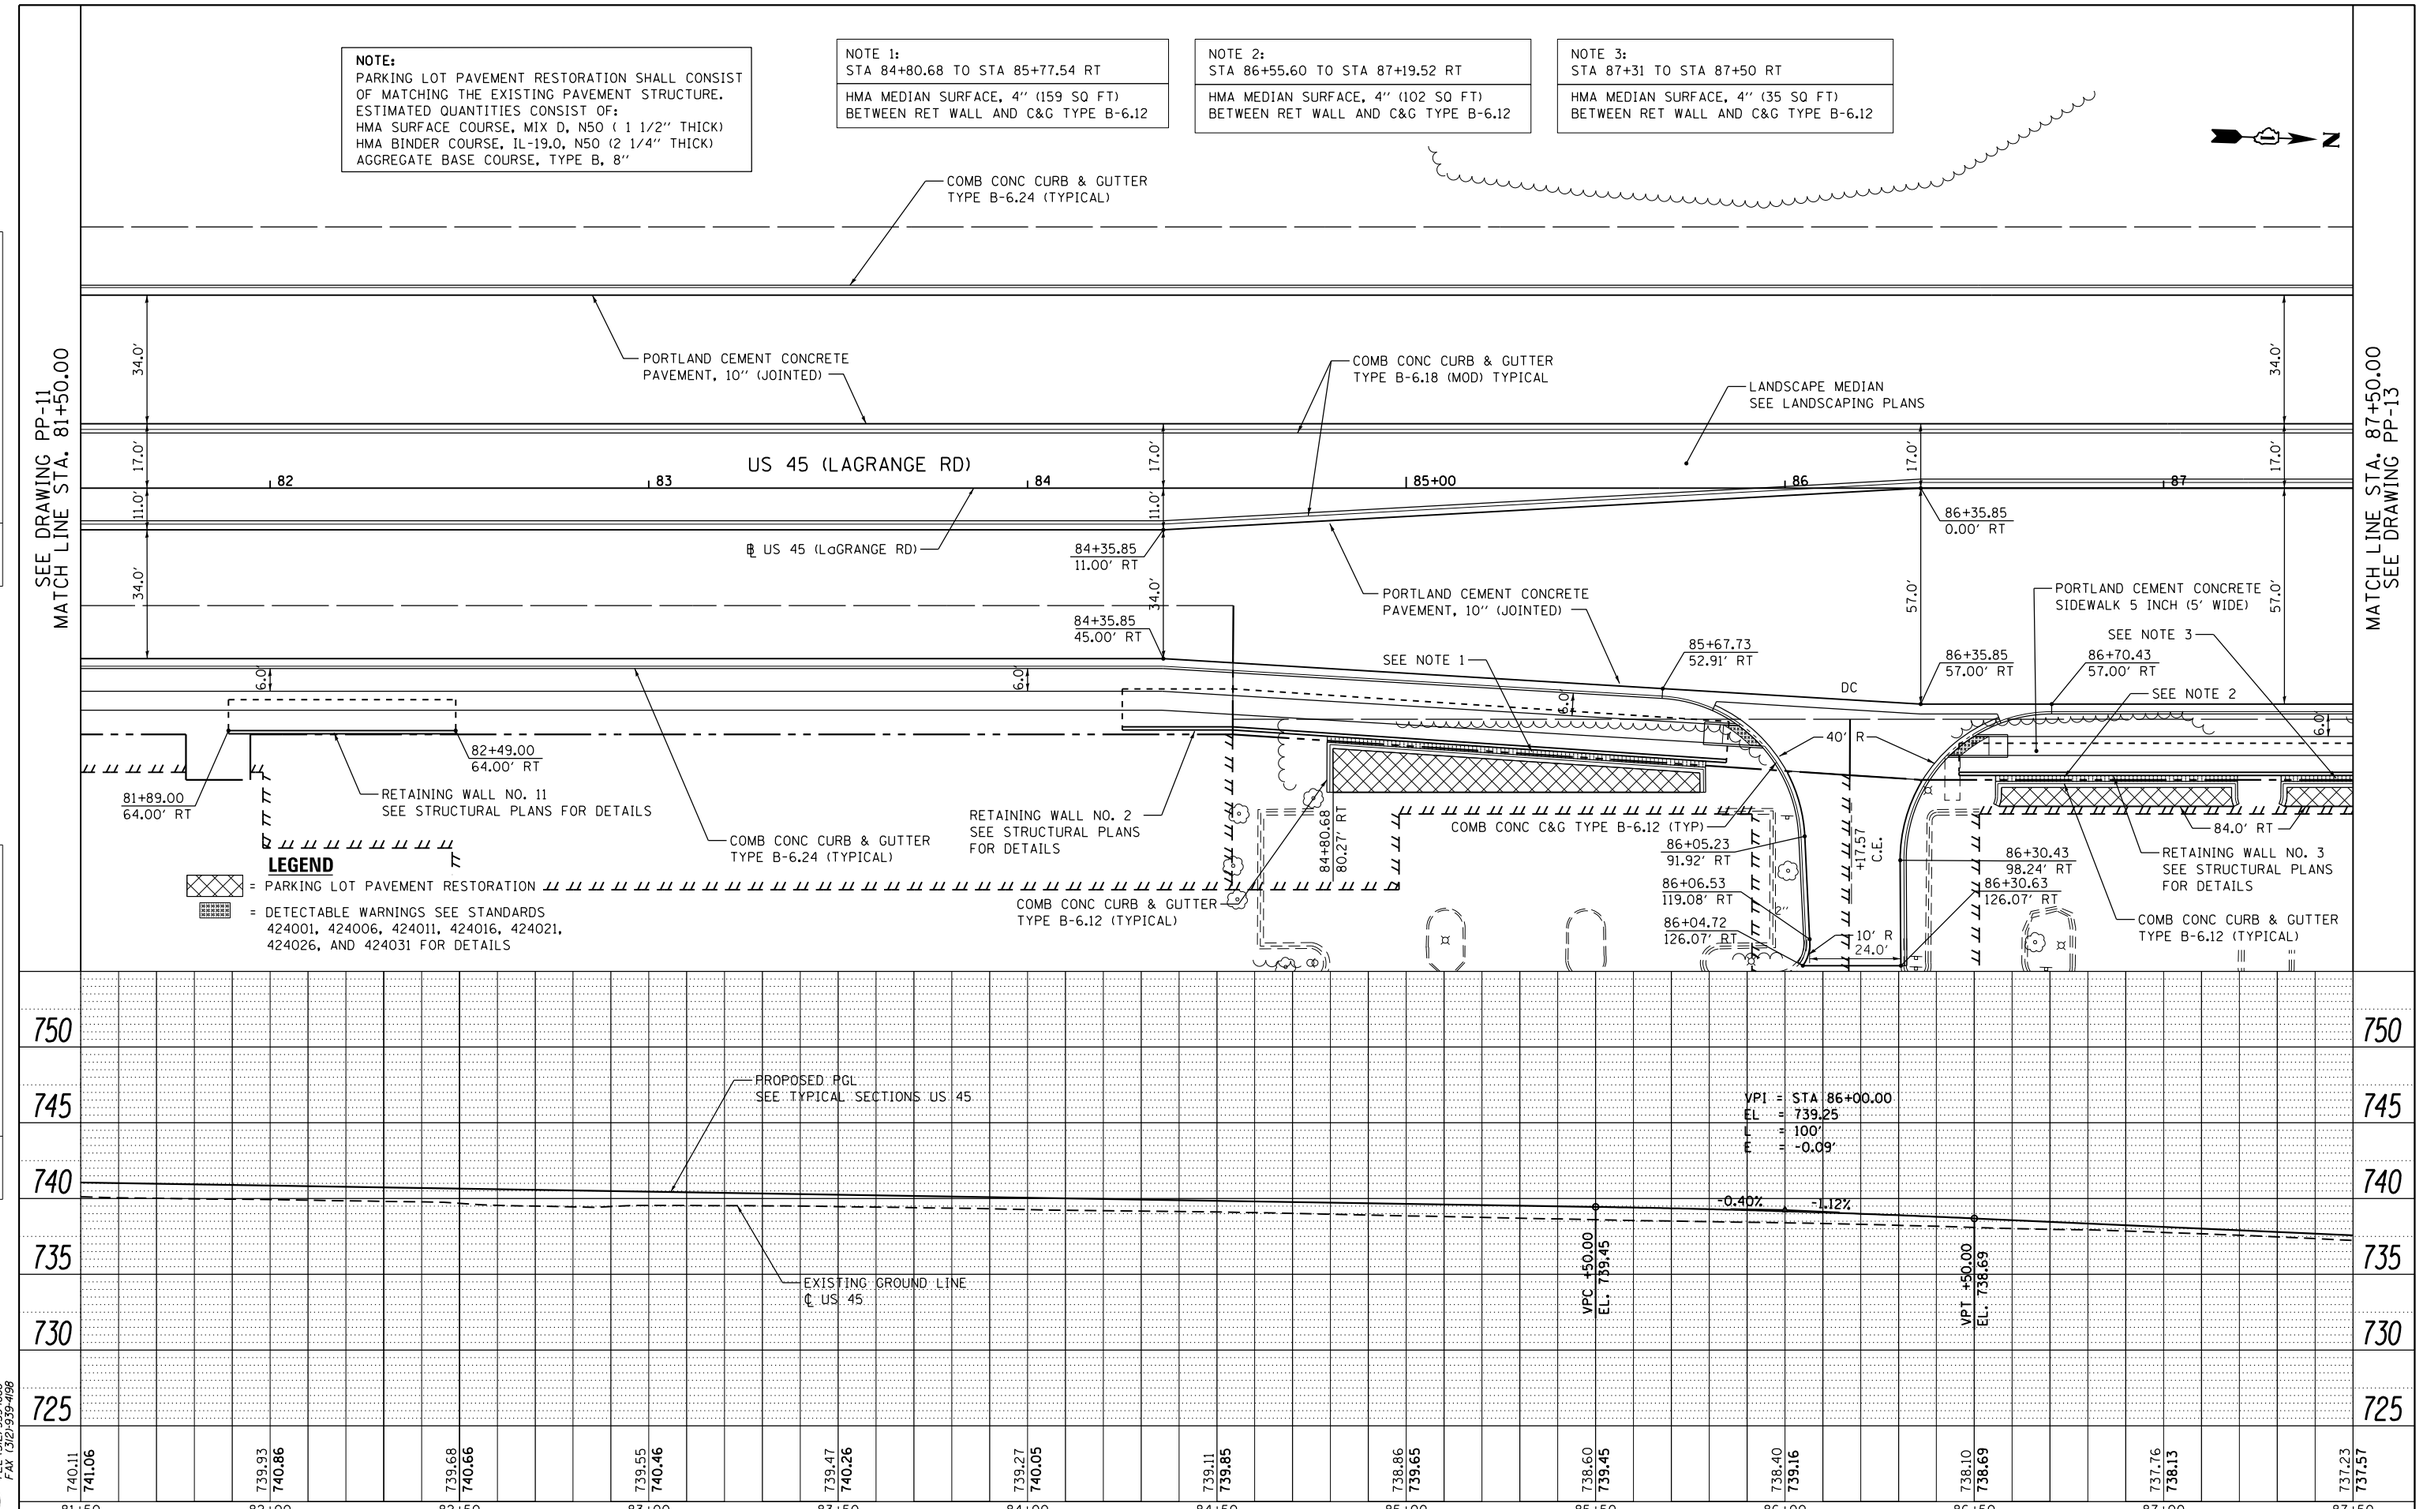

SEE DRAWING PP-11
MATCH LINE STA. 81+50.00

MATCH LINE STA. 87+50.00
SEE DRAWING PP-13

PLAN	BY	DATE
SURVEYED		
PLOTTED		
ALIGNMENT CHECKED		
RT. OF WAY CHECKED		
CADD FILE NAME		
NOTE BOOK NO.		

PROFILE	BY	DATE
SURVEYED		
PLOTTED		
GRADES CHECKED		
BM. NOTED		
STRUCTURE NOTATNS CHKD		
NOTE BOOK NO.		

URS
100 S. WACKER DR.
SUITE 1500
CHICAGO, IL 60606
TEL (312)-939-1000
FAX (312)-939-4198

FILE NAME = D160F05-SHT-PLNPRF12.dgn	USER NAME = Frank_Stallone	DESIGNED - JTF	REVISED -
		DRAWN - JTF	REVISED -
	PLOT SCALE = 40.0000 ' / in.	CHECKED - MJT	REVISED -
SHT_PLNPROF URBAN	PLOT DATE = 3/14/2013	DATE - 03/13/13	REVISED -

STATE OF ILLINOIS
DEPARTMENT OF TRANSPORTATION

PROPOSED PLAN AND PROFILE – US 45 (LAGRANGE ROAD)

SCALE:1"=20'H;1"=5'V SHEET 12 OF 26 SHEETS STA. 81+50.00 TO STA. 87+50.00

F.A.P RTE.	SECTION	COUNTY	TOTAL SHEETS	SHEET NO.
330	103R-3	COOK	932	81
	PP-12	CONTRACT NO. 60F05		
		ILLINOIS FED. AID PROJECT		