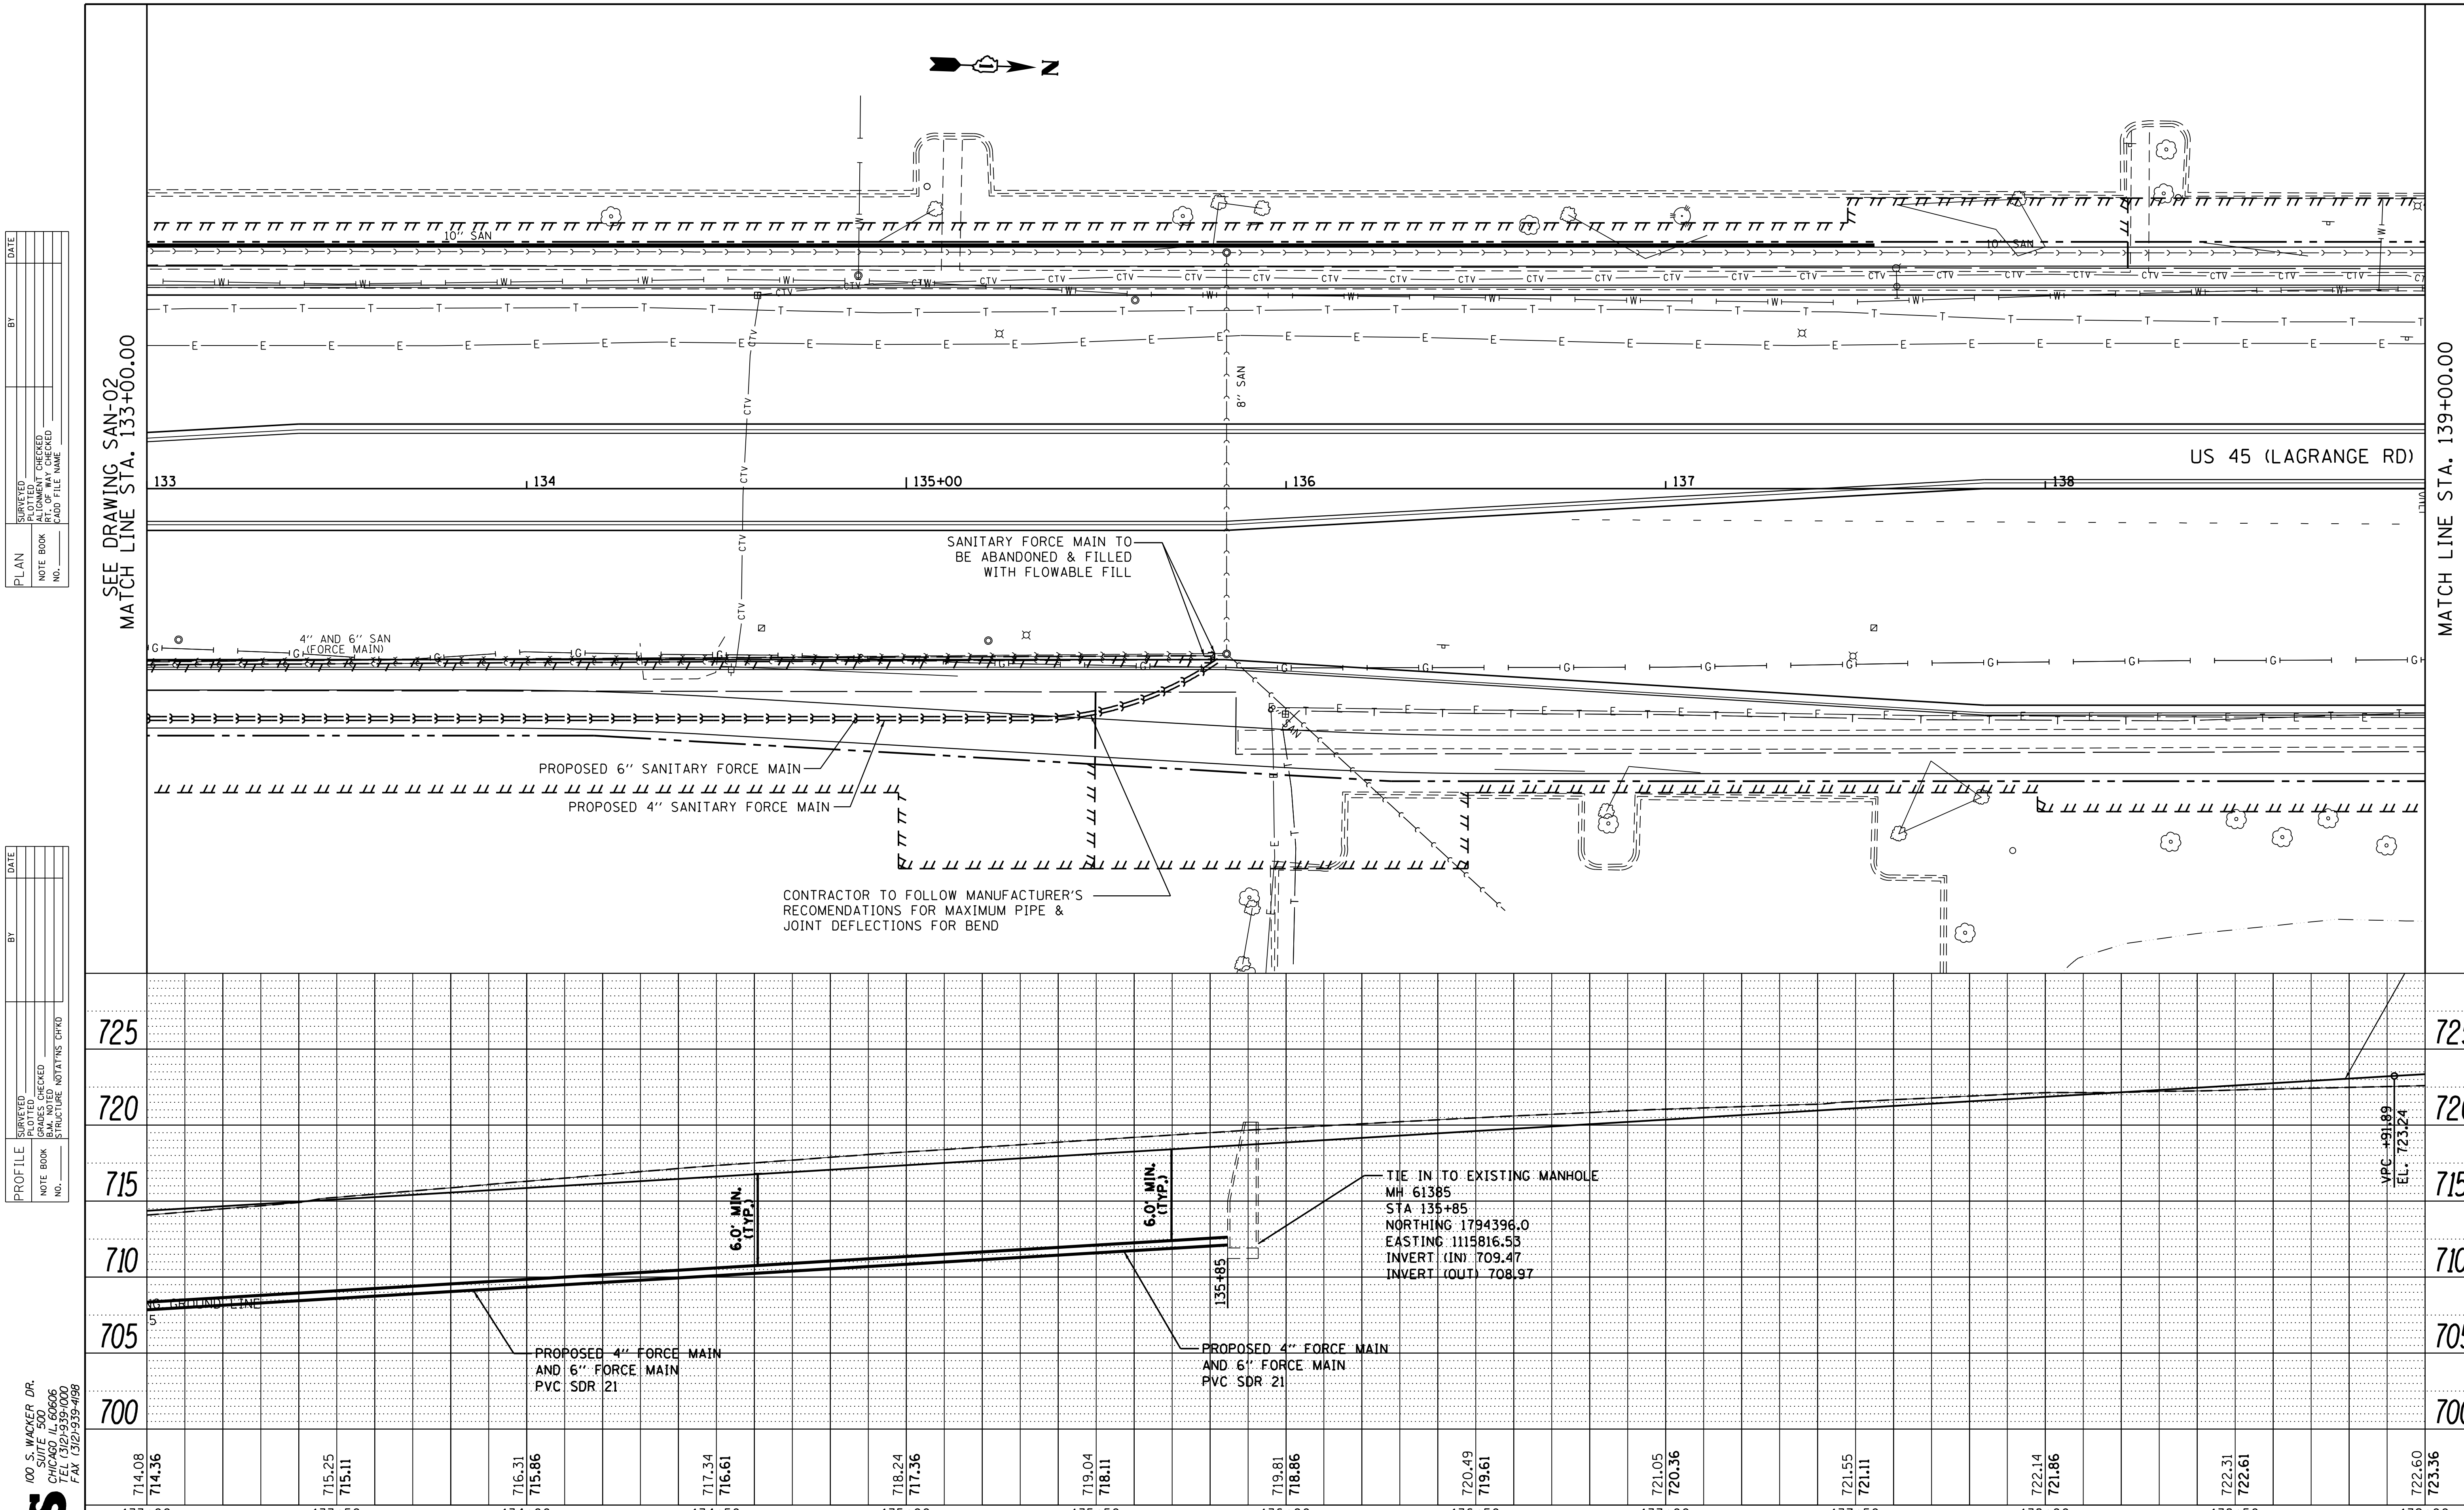

URS
100 S. WACKER DR.
SUITE 500
CHICAGO IL 60606
TEL (312)-939-1000
FAX (312)-939-4198

FILE NAME =	USER NAME = Anthony_Plutz	DESIGNED - MDB	REVISED -
D160F05-SHT-SAN03.dgn		DRAWN - MDB	REVISED -
	PLOT SCALE = 40.0000 ' / in.	CHECKED - TDW	REVISED -
SHT_PLNPROF URBAN	PLOT DATE = 3/12/2013	DATE - 03/13/13	REVISED -

STATE OF ILLINOIS
DEPARTMENT OF TRANSPORTATION

SANITARY FORCE MAIN PLAN – US 45 (LAGRANGE ROAD)

SCALE:1''=20'H;1''=5'V | SHEET 3 OF 3 SHEETS | STA. 133+00.00 TO STA. 137+00.00

F.A.P RTE.	SECTION	COUNTY	TOTAL SHEETS	SHEET NO.
330	103R-3	COOK	932	379

SAN–03 CONTRACT NO. 60F05

ILLINOIS FED. AID PROJECT

D160F05-SHT-SAN03.dgn 3/12/2013 3:22:53 PM