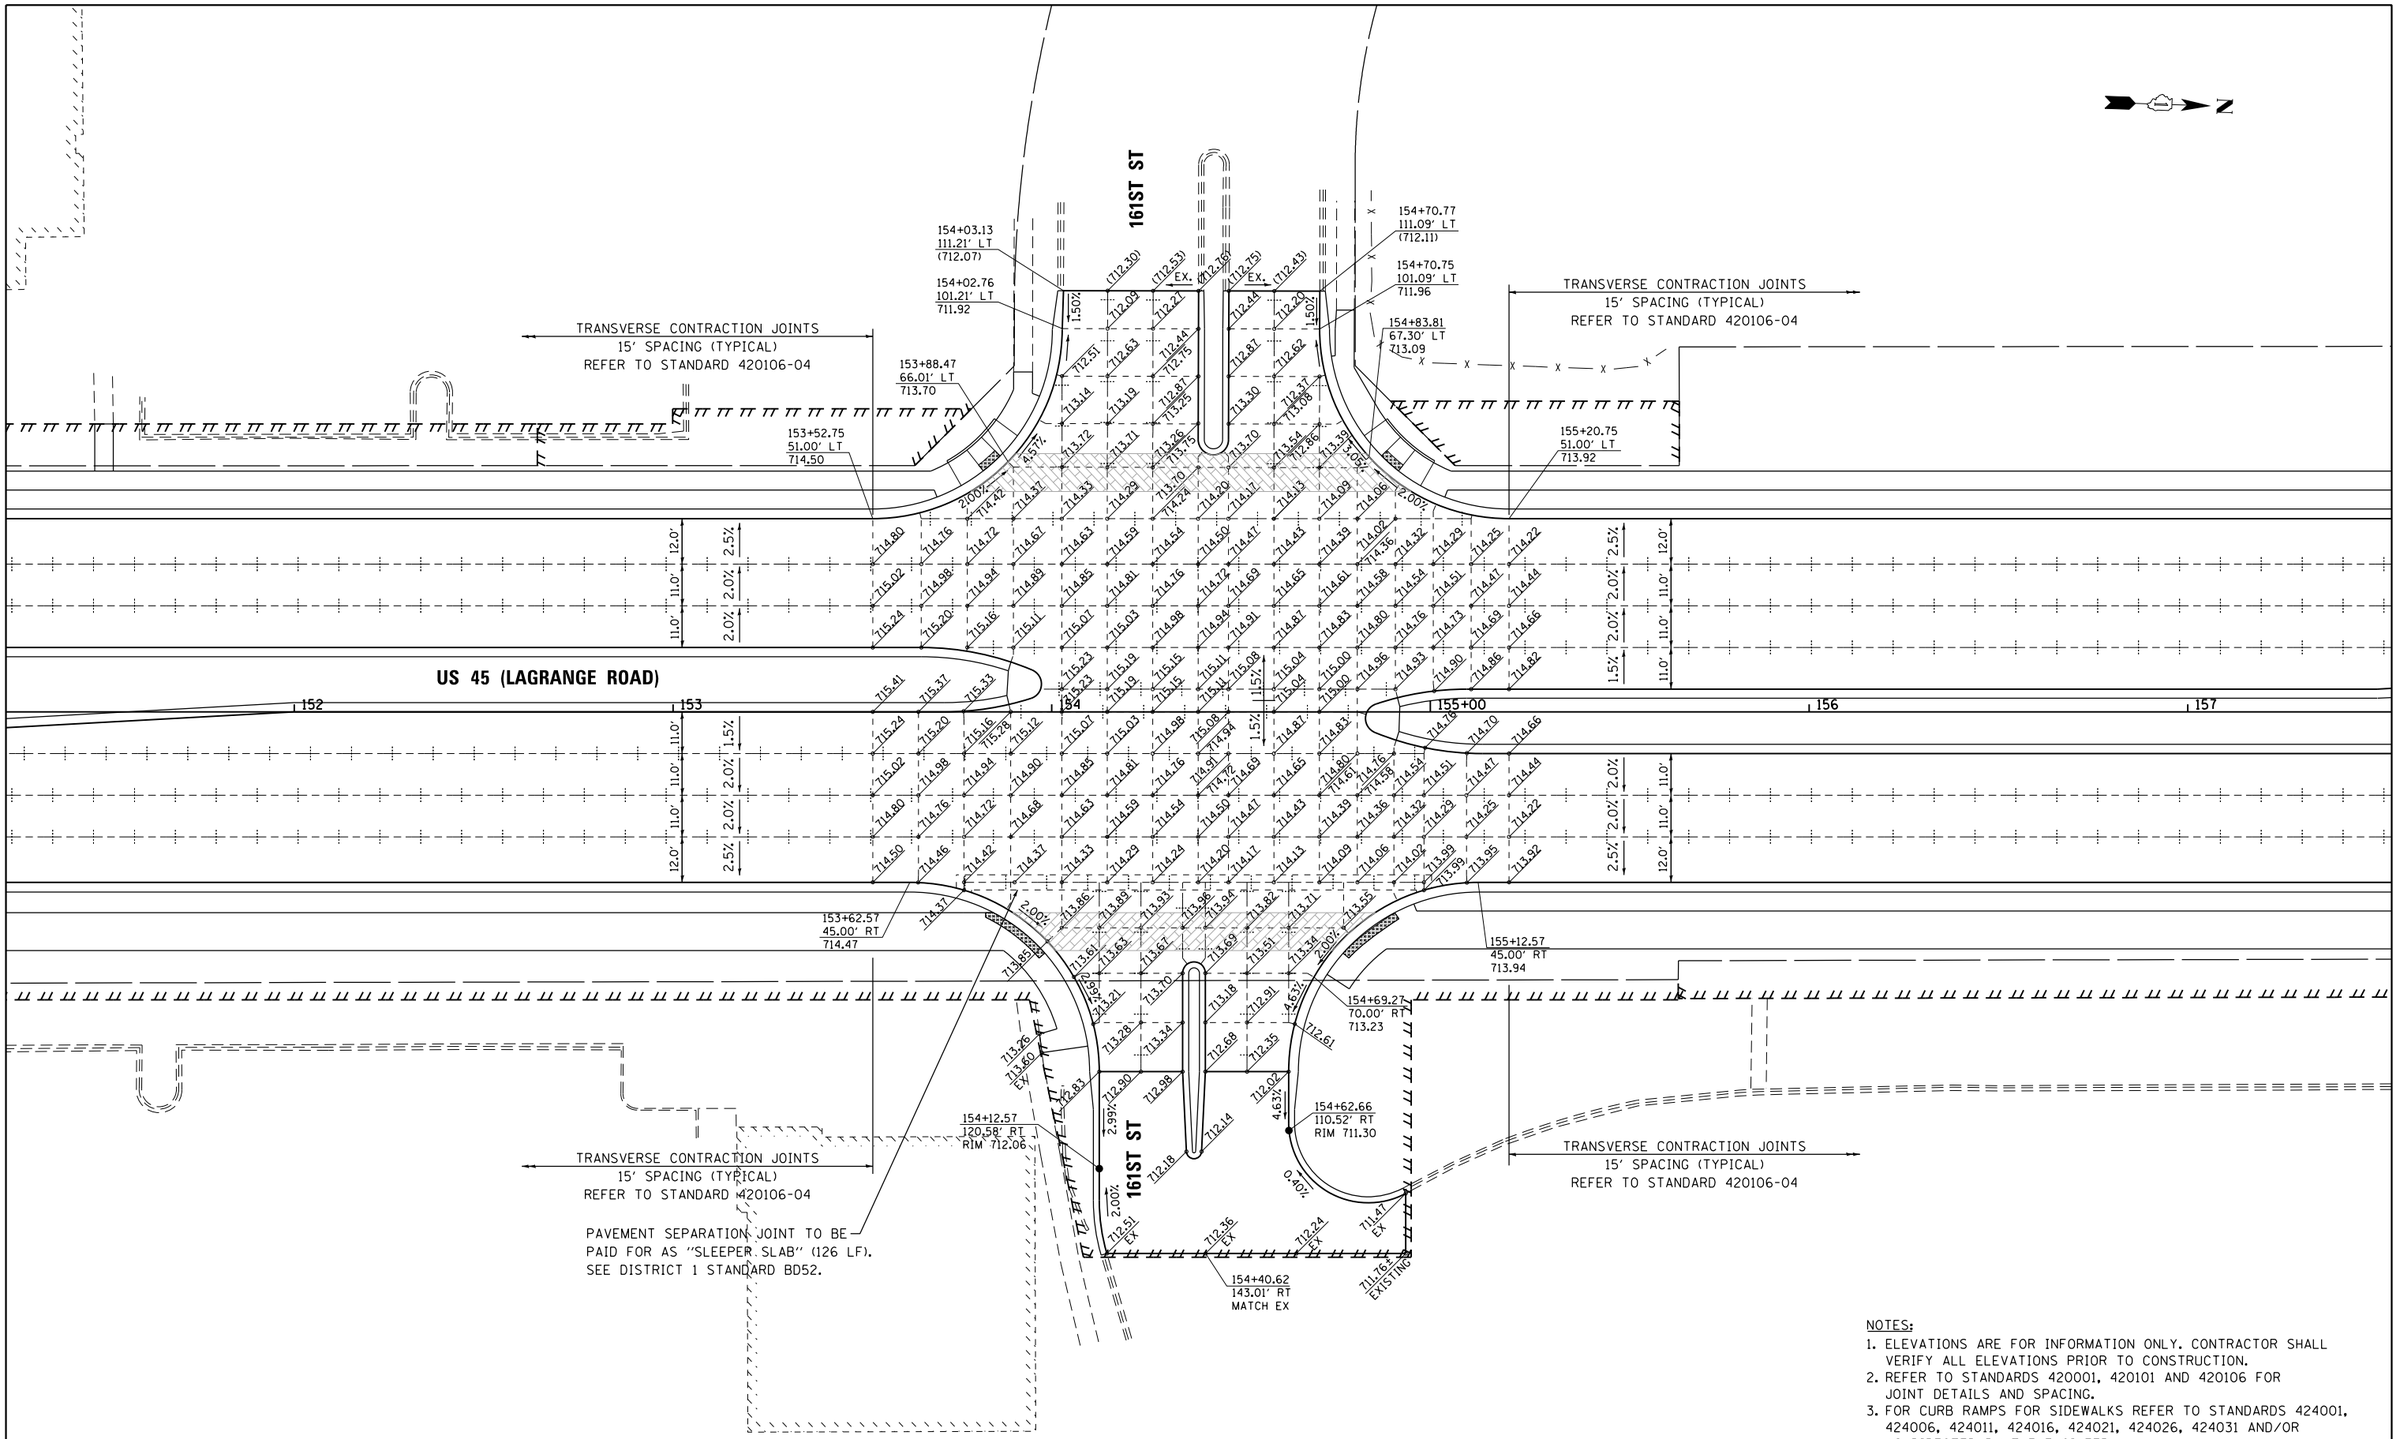

NOTES:

1. ELEVATIONS ARE FOR INFORMATION ONLY. CONTRACTOR SHALL VERIFY ALL ELEVATIONS PRIOR TO CONSTRUCTION.
2. REFER TO STANDARDS 420001, 420101 AND 420106 FOR JOINT DETAILS AND SPACING.
3. FOR CURB RAMPS FOR SIDEWALKS REFER TO STANDARDS 424001, 424006, 424011, 424016, 424021, 424026, 424031 AND/OR AS DIRECTED BY THE ENGINEER.

URS
100 S. WACKER DR.
SUITE 500
CHICAGO IL 60606
TEL (312)939-1000
FAX (312)939-4968

FILE NAME = D160F05-SHT-PAVEMENT-DETAILS07.dgn	USER NAME = Frank.Stallone	DESIGNED - JTF	REVISED -	STATE OF ILLINOIS DEPARTMENT OF TRANSPORTATION	INTERSECTION DETAILS US 45 (LAGRANGE ROAD) AND 161ST STREET			F.A.P RTE.	SECTION	COUNTY	TOTAL SHEETS / SHEET NO.
		DRAWN - JTF	REVISED -					330	103R-3	COOK	932 / 413
	PLOT SCALE = 40.0001 ' / in.	CHECKED - MJT	REVISED -					PD-07		CONTRACT NO. 60F05	
SHT_PLAN	PLOT DATE = 3/13/2013	DATE - 03/13/13	REVISED -		SCALE: 1"=20'	SHEET 7 OF 8 SHEETS	STA. TO STA.	ILLINOIS FED. AID PROJECT			