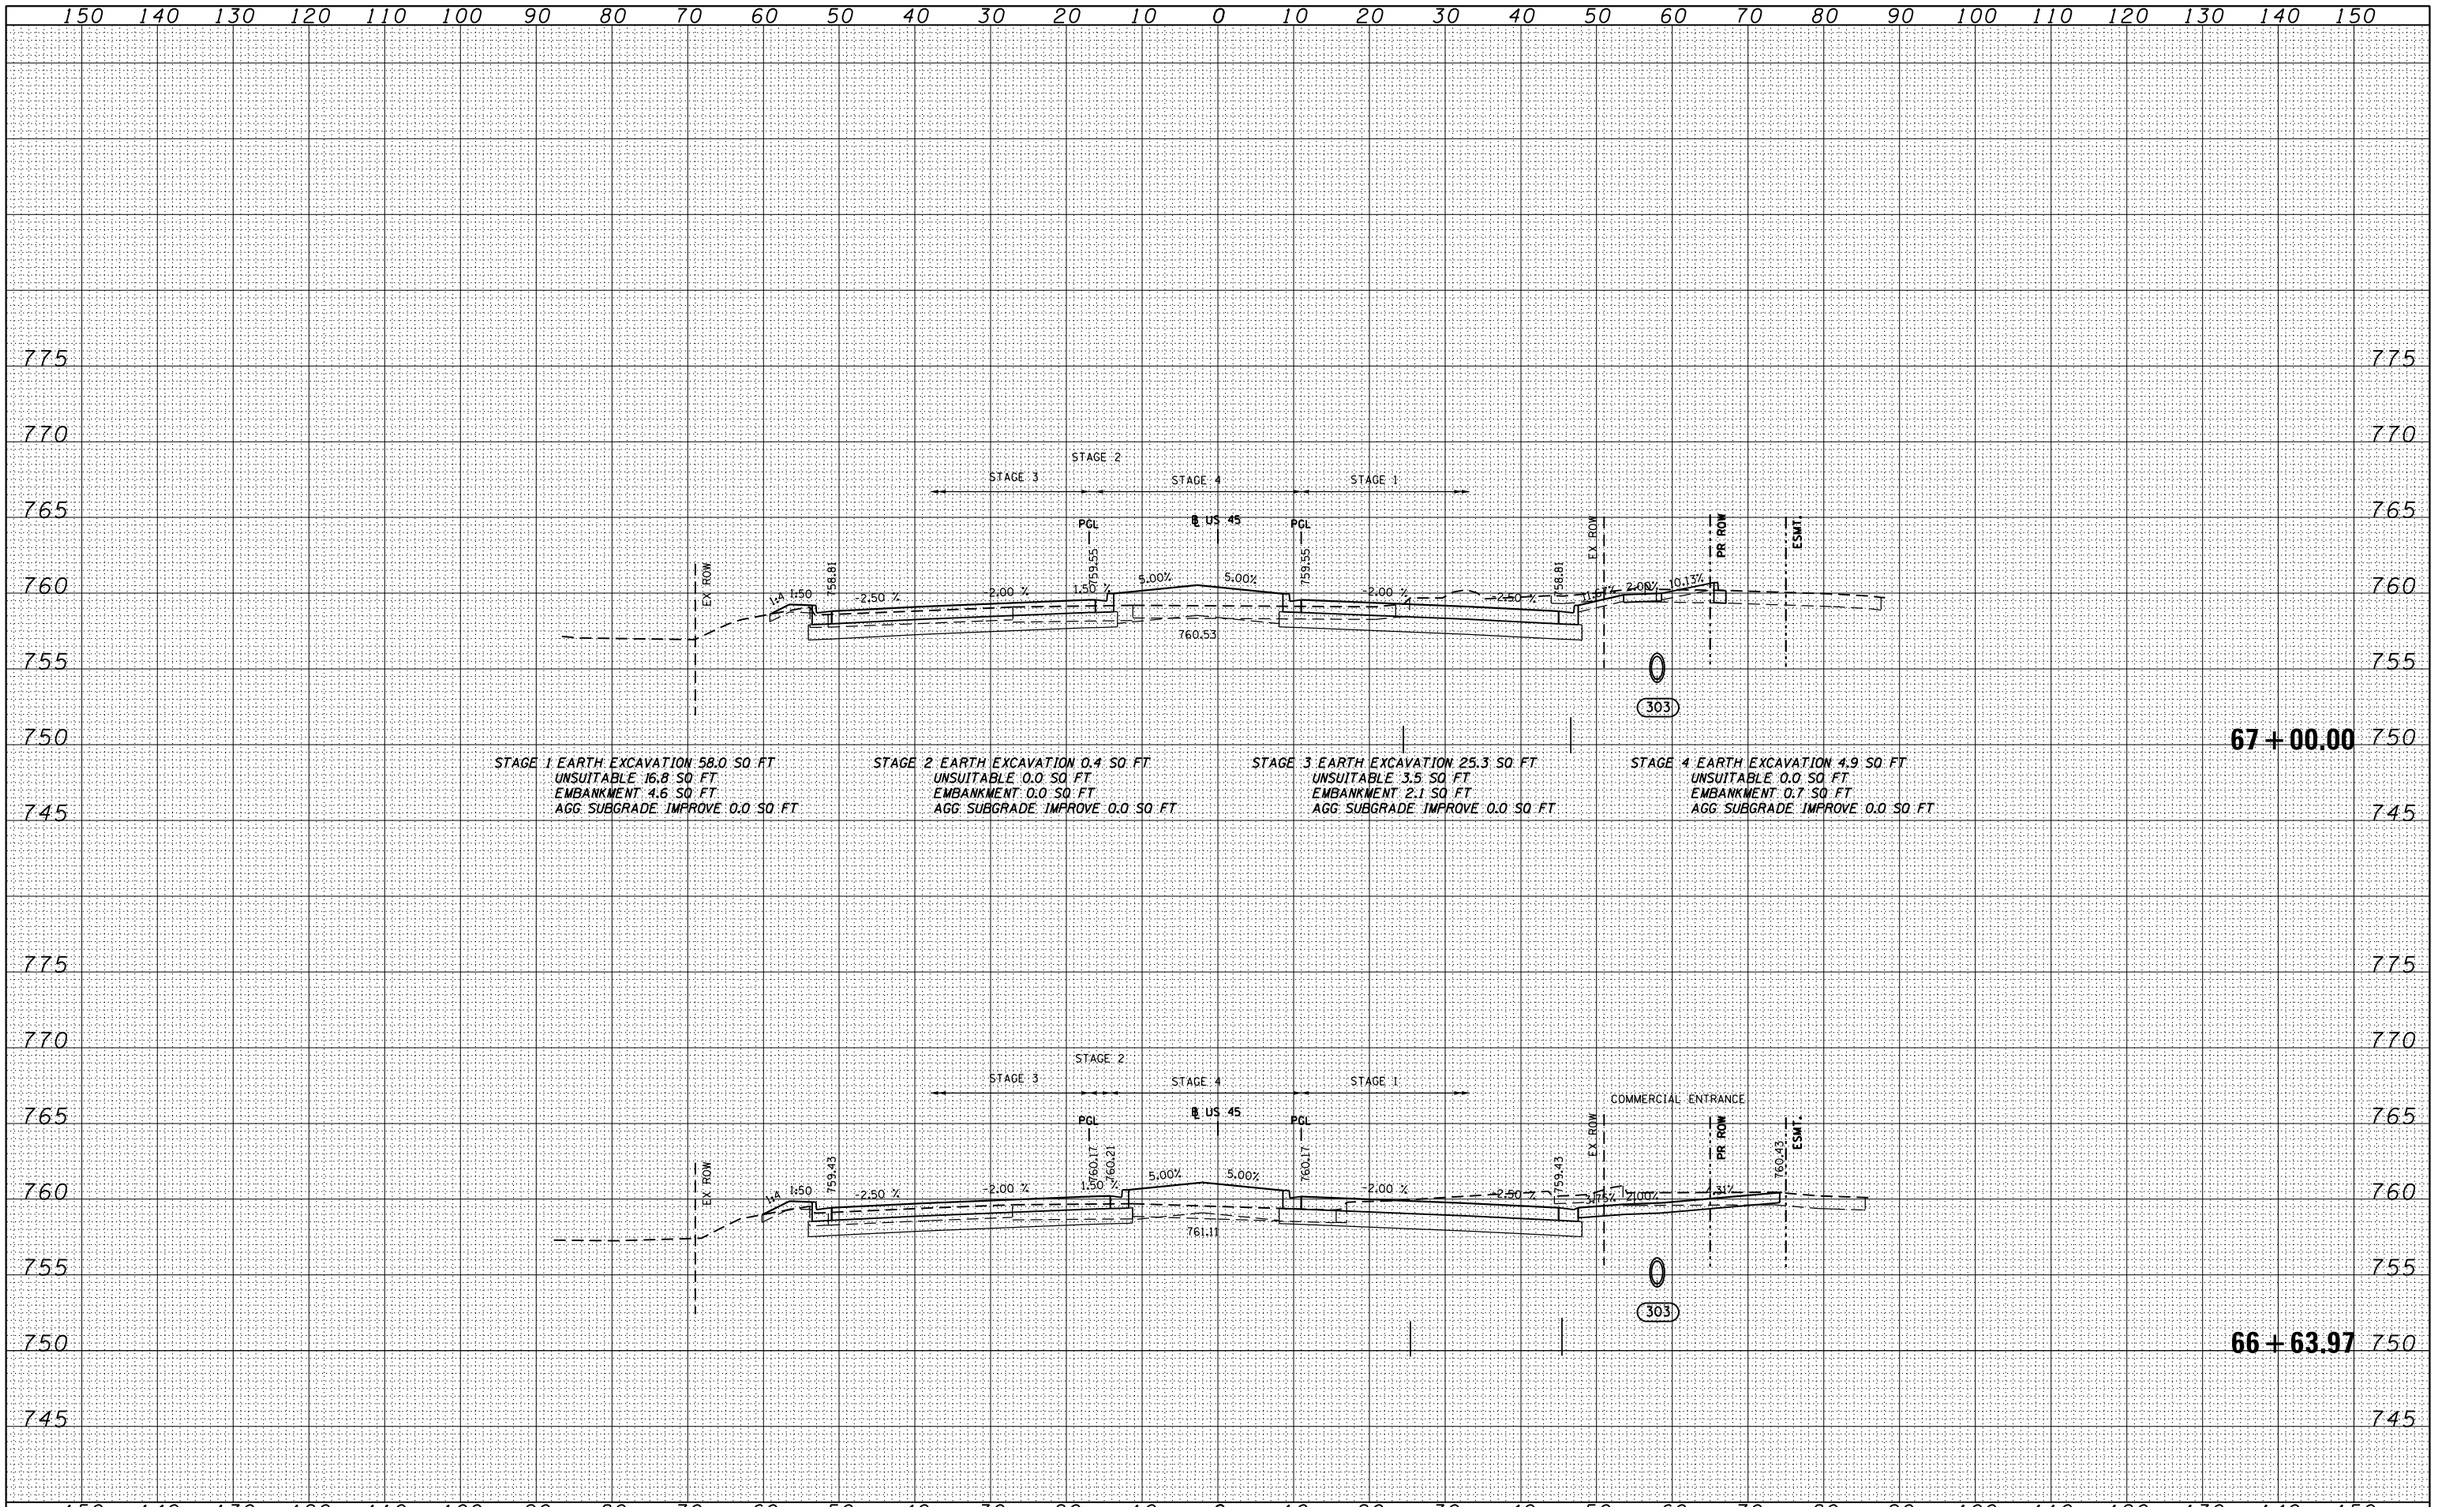

FINAL SURVEY

NO.	NOTE BOOK	SURVEYED	BY
	PAGES	PLOTTED	
	AREAS	TEMPLATE	
	AREAS CHECKED		DATE

ORIGINAL SURVEY

NO.	NOTE BOOK	SURVEYED	BY
	PAGES	PLOTTED	
	AREAS	TEMPLATE	
	AREAS CHECKED		DATE

URS
100 S.WACKER DR.
SUITE 1500
CHICAGO IL.60606
TEL (312)939-1000
FAX (312)939-4198

FILE NAME = D160F05-SHT-XSSHT01.dgn	USER NAME = Anthony.Plutz	DESIGNED - BFH	REVISED -
		DRAWN - BFH	REVISED -
	PLOT SCALE = 20.0000 ' / in.	CHECKED - EJG	REVISED -
	PLOT DATE = 3/9/2013	DATE - 03/13/13	REVISED -

STATE OF ILLINOIS
DEPARTMENT OF TRANSPORTATION

US 45 CROSS SECTIONS
–

SCALE:1"=10'H;1"=5'V | SHEET NO. 46 OF 147 SHEETS | STA. 66+63.97 | TO STA. 67+00.00

F.A.P RTE.	SECTION	COUNTY	TOTAL SHEETS	SHEET NO.
330	103R-3	COOK	932	783
	XS-US45-46	CONTRACT NO. 60F05		
	ILLINOIS FED. AID PROJECT			