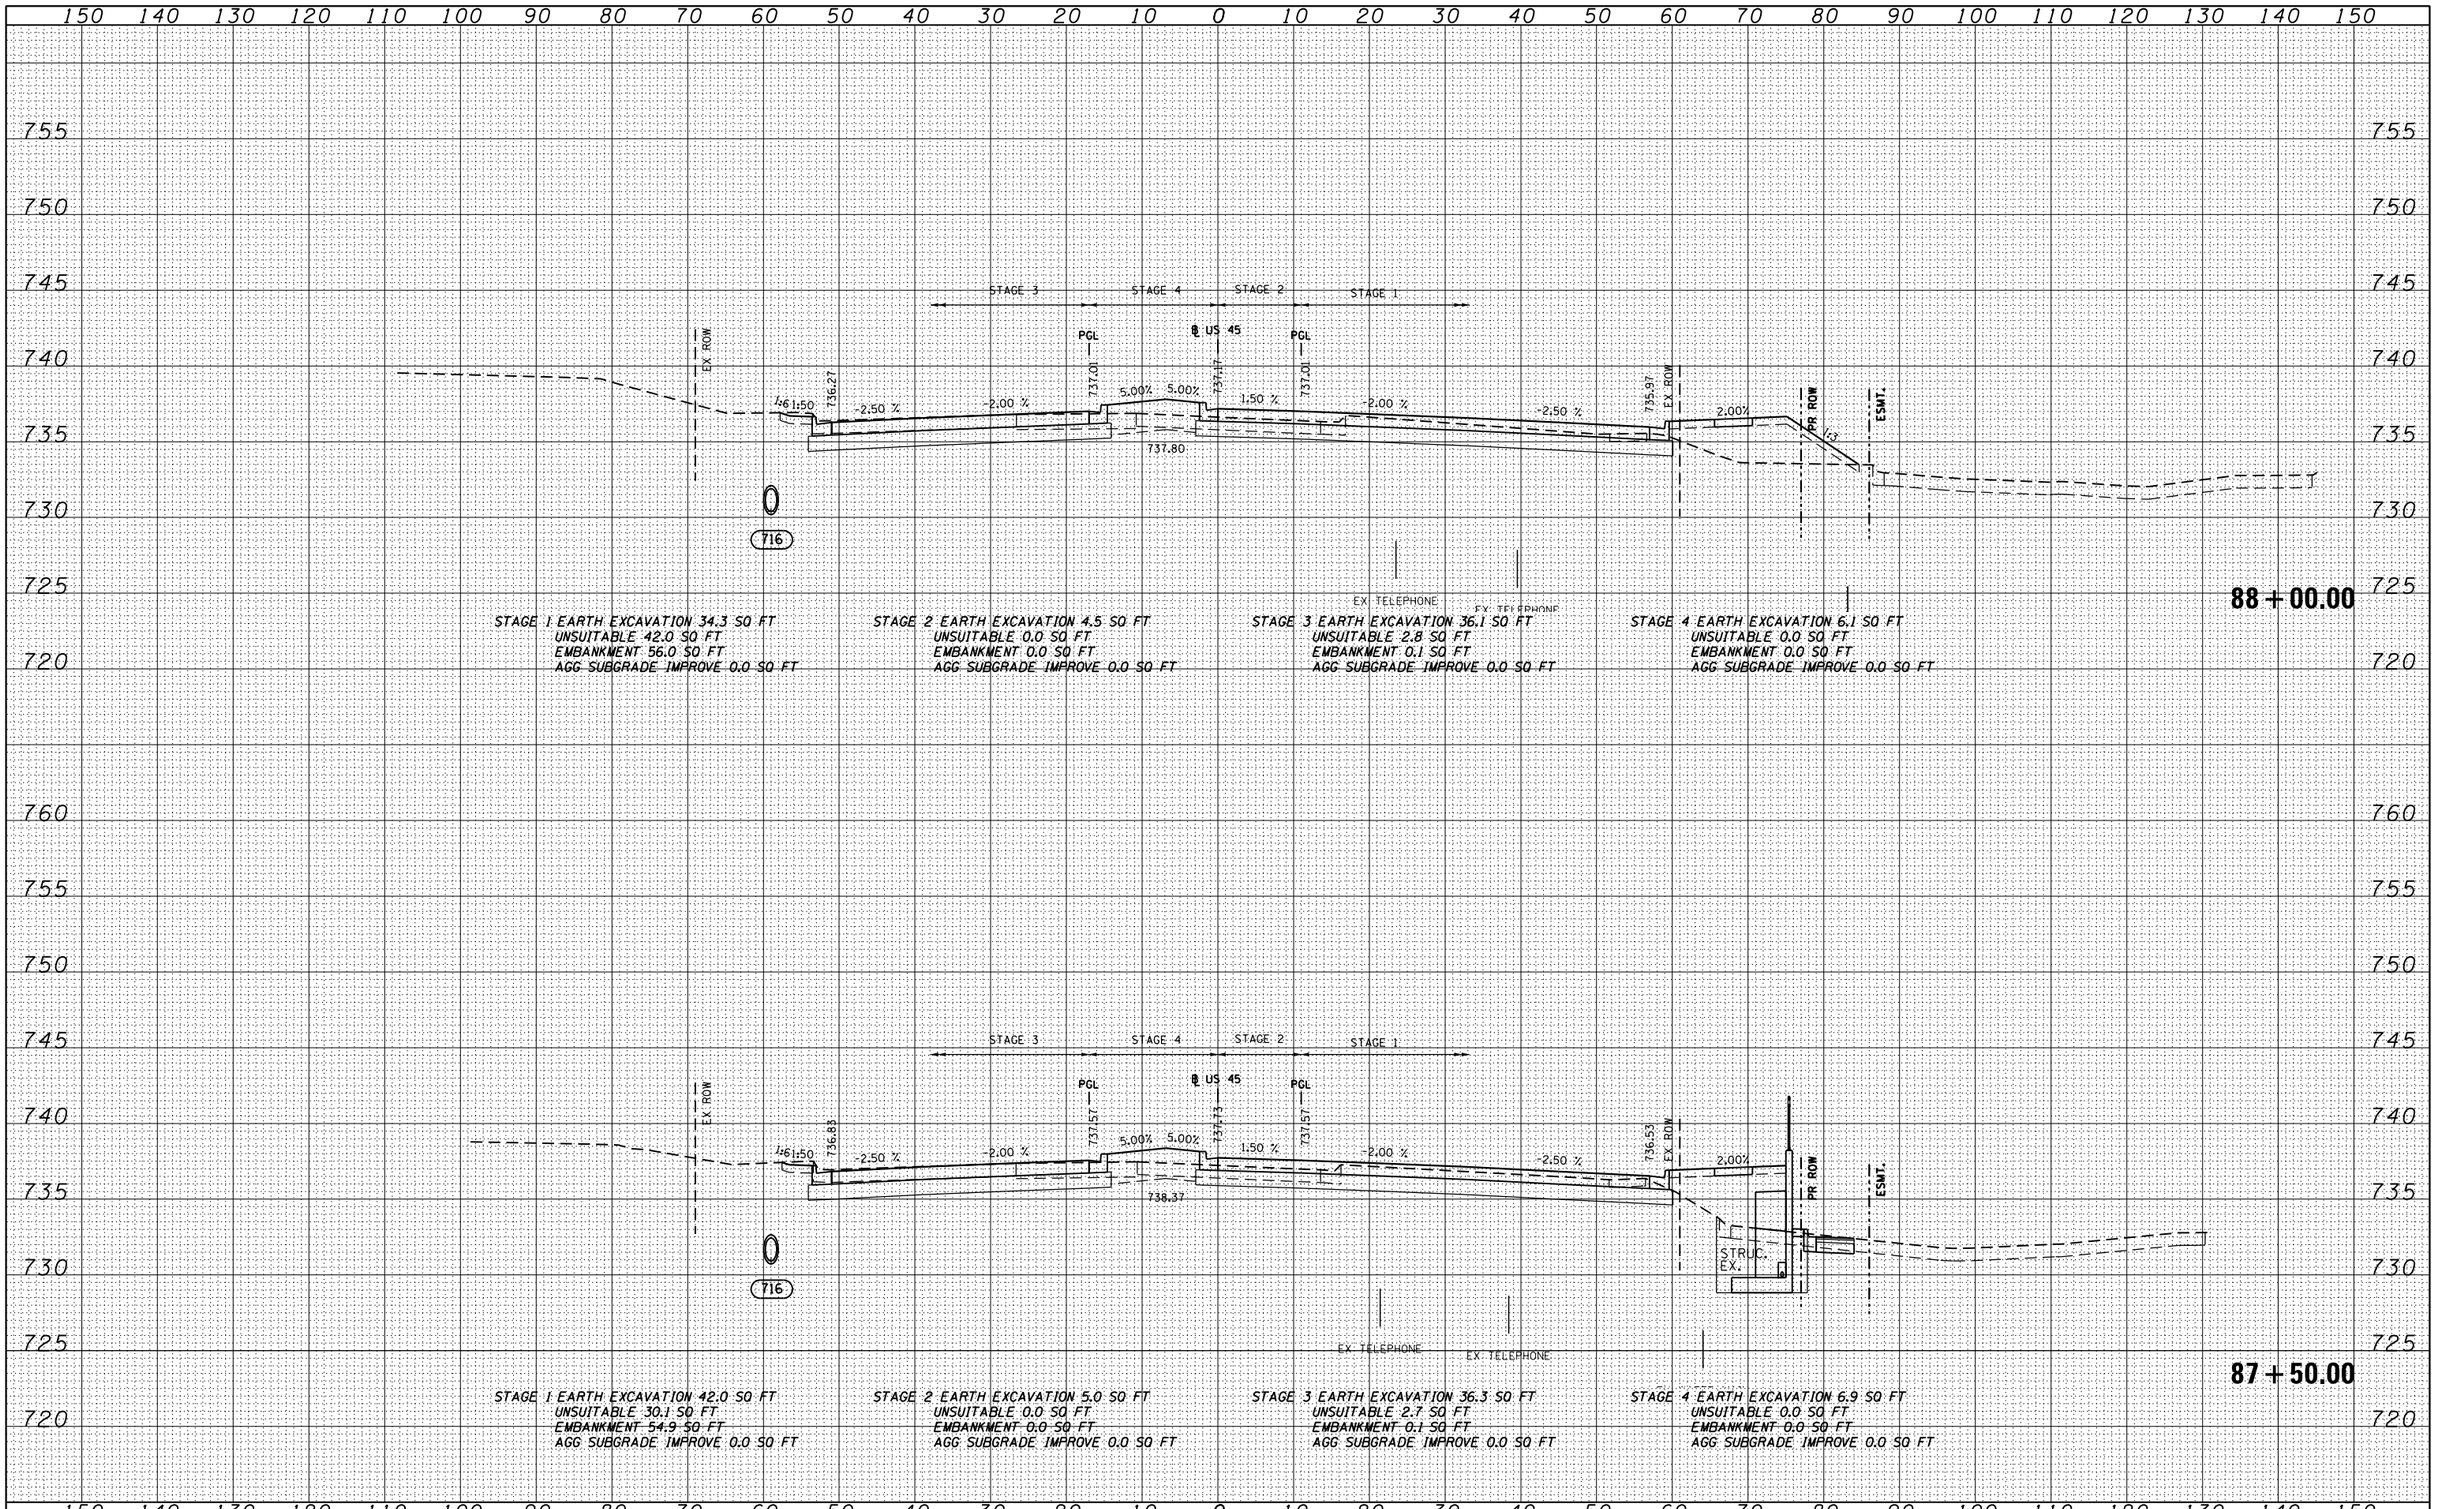

STAGE 1 EARTH EXCAVATION 34.3 SQ FT
UNSUITABLE 42.0 SQ FT
EMBANKMENT 56.0 SQ FT
AGG SUBGRADE IMPROVE 0.0 SQ FT

STAGE 2 EARTH EXCAVATION 4.5 SQ FT
UNSUITABLE 0.0 SQ FT
EMBANKMENT 0.0 SQ FT
AGG SUBGRADE IMPROVE 0.0 SQ FT

STAGE 3 EARTH EXCAVATION 36.1 SQ FT
UNSUITABLE 2.8 SQ FT
EMBANKMENT 0.1 SQ FT
AGG SUBGRADE IMPROVE 0.0 SQ FT

STAGE 4 EARTH EXCAVATION 6.1 SQ FT
UNSUITABLE 0.0 SQ FT
EMBANKMENT 0.0 SQ FT
AGG SUBGRADE IMPROVE 0.0 SQ FT

STAGE 1 EARTH EXCAVATION 42.0 SQ FT
UNSUITABLE 30.1 SQ FT
EMBANKMENT 54.9 SQ FT
AGG SUBGRADE IMPROVE 0.0 SQ FT

STAGE 2 EARTH EXCAVATION 5.0 SQ FT
UNSUITABLE 0.0 SQ FT
EMBANKMENT 0.0 SQ FT
AGG SUBGRADE IMPROVE 0.0 SQ FT

STAGE 3 EARTH EXCAVATION 36.3 SQ FT
UNSUITABLE 2.7 SQ FT
EMBANKMENT 0.1 SQ FT
AGG SUBGRADE IMPROVE 0.0 SQ FT

STAGE 4 EARTH EXCAVATION 6.9 SQ FT
UNSUITABLE 0.0 SQ FT
EMBANKMENT 0.0 SQ FT
AGG SUBGRADE IMPROVE 0.0 SQ FT

FINAL SURVEY | NOTE BOOK | NO. | BY | DATE
SURVEYED
PLOTTED
TEMPLATE
AREAS
AREAS CHECKED

ORIGINAL SURVEY | NOTE BOOK | NO. | BY | DATE
SURVEYED
PLOTTED
TEMPLATE
AREAS
AREAS CHECKED

URS
100 S.WACKER DR.
SUITE 1500
CHICAGO IL.60606
TEL (312)939-1000
FAX (312)939-4198

FILE NAME = D160F05-SHT-XSSHT01.dgn	USER NAME = Anthony.Plutz	DESIGNED - BFH	REVISED -
		DRAWN - BFH	REVISED -
	PLOT SCALE = 20.0000 ' / in.	CHECKED - EJG	REVISED -
	PLOT DATE = 3/9/2013	DATE - 03/13/13	REVISED -

STATE OF ILLINOIS
DEPARTMENT OF TRANSPORTATION

US 45 CROSS SECTIONS
–

SCALE:1"=10'H;1"=5'V | SHEET NO. 69 OF 147 SHEETS | STA. 87+50.00 | TO STA. 88+00.00

F.A.P RTE.	SECTION	COUNTY	TOTAL SHEETS	SHEET NO.
330	103R-3	COOK	932	806
	XS-US45-69	CONTRACT NO. 60F05		
	ILLINOIS FED. AID PROJECT			