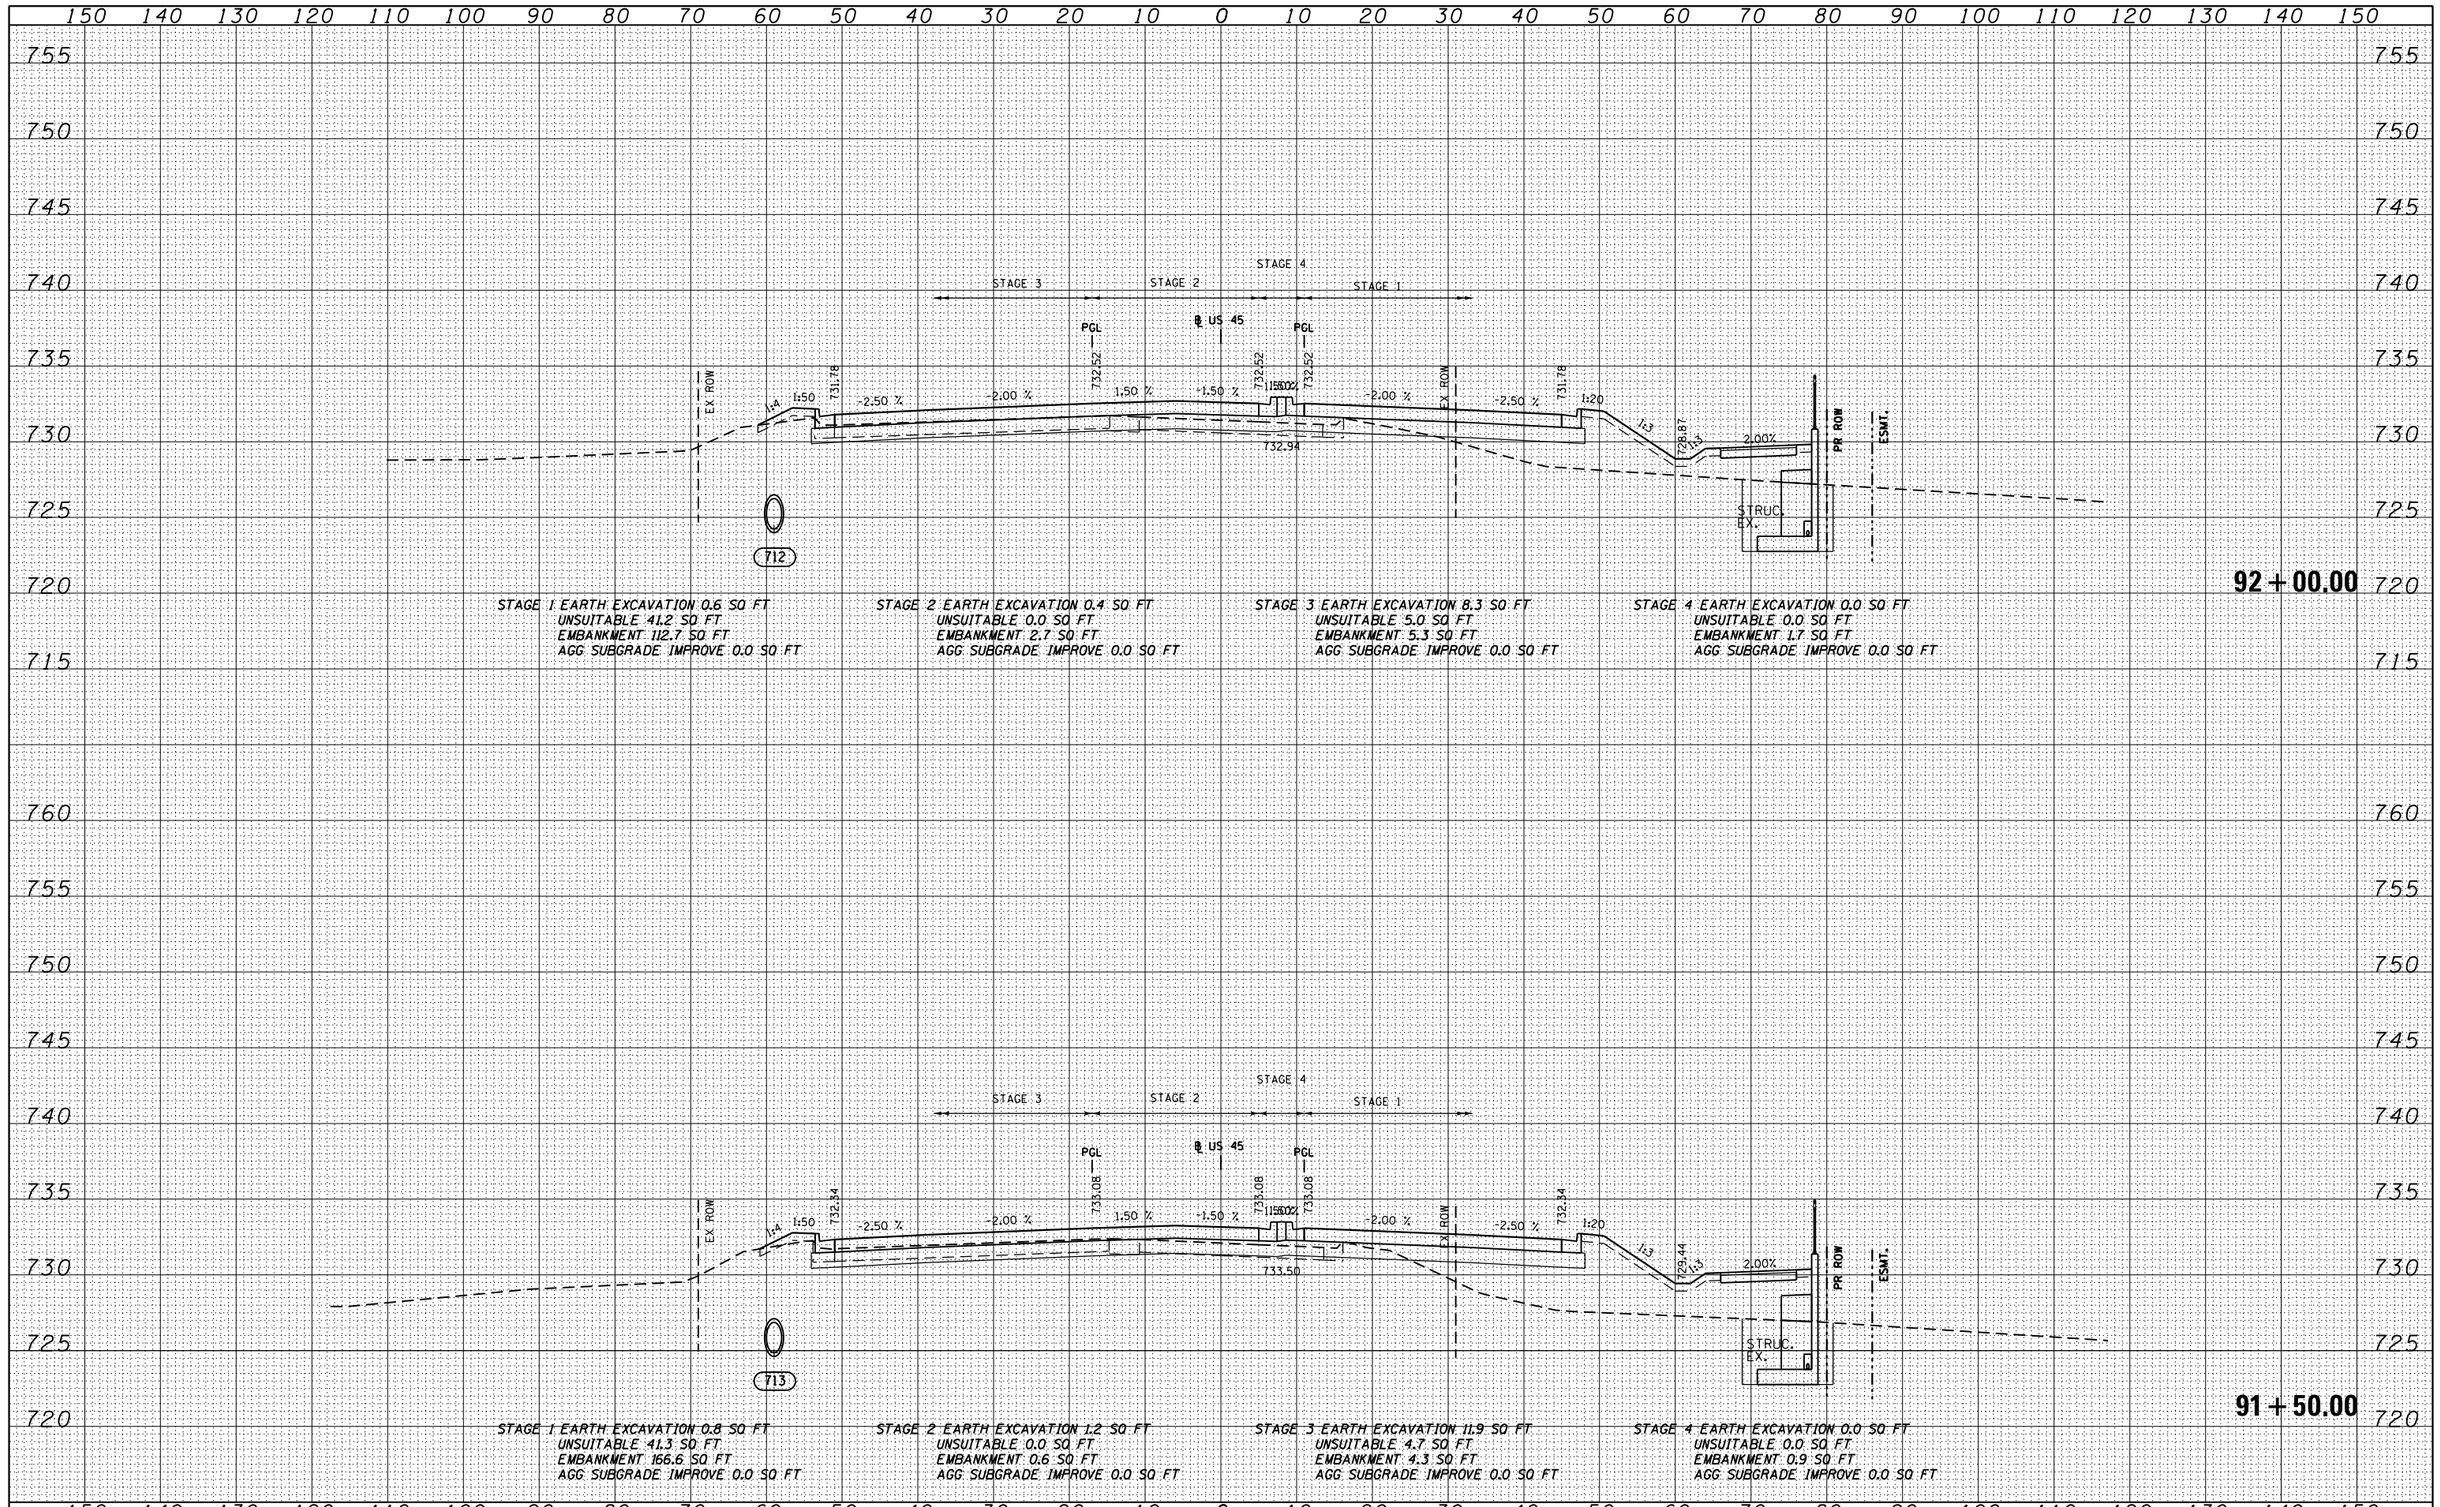

STAGE 1 EARTH EXCAVATION 0.6 SQ FT
UNSUITABLE 41.2 SQ FT
EMBANKMENT 112.7 SQ FT
AGG SUBGRADE IMPROVE 0.0 SQ FT

STAGE 2 EARTH EXCAVATION 0.4 SQ FT
UNSUITABLE 0.0 SQ FT
EMBANKMENT 2.7 SQ FT
AGG SUBGRADE IMPROVE 0.0 SQ FT

STAGE 3 EARTH EXCAVATION 8.3 SQ FT
UNSUITABLE 5.0 SQ FT
EMBANKMENT 5.3 SQ FT
AGG SUBGRADE IMPROVE 0.0 SQ FT

STAGE 4 EARTH EXCAVATION 0.0 SQ FT
UNSUITABLE 0.0 SQ FT
EMBANKMENT 1.7 SQ FT
AGG SUBGRADE IMPROVE 0.0 SQ FT

STAGE 1 EARTH EXCAVATION 0.8 SQ FT
UNSUITABLE 41.3 SQ FT
EMBANKMENT 166.6 SQ FT
AGG SUBGRADE IMPROVE 0.0 SQ FT

STAGE 2 EARTH EXCAVATION 1.2 SQ FT
UNSUITABLE 0.0 SQ FT
EMBANKMENT 0.6 SQ FT
AGG SUBGRADE IMPROVE 0.0 SQ FT

STAGE 3 EARTH EXCAVATION 11.9 SQ FT
UNSUITABLE 4.7 SQ FT
EMBANKMENT 4.3 SQ FT
AGG SUBGRADE IMPROVE 0.0 SQ FT

STAGE 4 EARTH EXCAVATION 0.0 SQ FT
UNSUITABLE 0.0 SQ FT
EMBANKMENT 0.9 SQ FT
AGG SUBGRADE IMPROVE 0.0 SQ FT

FINAL SURVEY — NOTE BOOK — NO. — SURVEYED — PLOTTED — TEMPLATE — AREAS — AREAS CHECKED — BY — DATE

ORIGINAL SURVEY — NOTE BOOK — NO. — SURVEYED — PLOTTED — TEMPLATE — AREAS — AREAS CHECKED — BY — DATE

URS
100 S.WACKER DR.
SUITE 500
CHICAGO IL.60606
TEL (312)939-1000
FAX (312)939-4198

FILE NAME = D160F05-SHT-XSSHT01.dgn	USER NAME = Anthony.Plutz	DESIGNED - BFH	REVISED -
		DRAWN - BFH	REVISED -
	PLOT SCALE = 20.0000 ' / in.	CHECKED - EJG	REVISED -
	PLOT DATE = 3/9/2013	DATE - 03/13/13	REVISED -

STATE OF ILLINOIS
DEPARTMENT OF TRANSPORTATION

US 45 CROSS SECTIONS
—
SCALE:1"=10'H;1"=5'V | SHEET NO. 73 OF 147 SHEETS | STA. 91+50.00 | TO STA. 92+00.00

F.A.P RTE.	SECTION	COUNTY	TOTAL SHEETS	SHEET NO.
330	103R-3	COOK	932	810
	XS-US45-73	CONTRACT NO. 60F05		
	ILLINOIS FED. AID PROJECT			