150 140 130 120 110 100 90 80 70 60 50 40 30 20 10 0 10 20 30 40 50 60 70 80 90 100 110 120 130 140 150

740 735 730 725 720 715 710

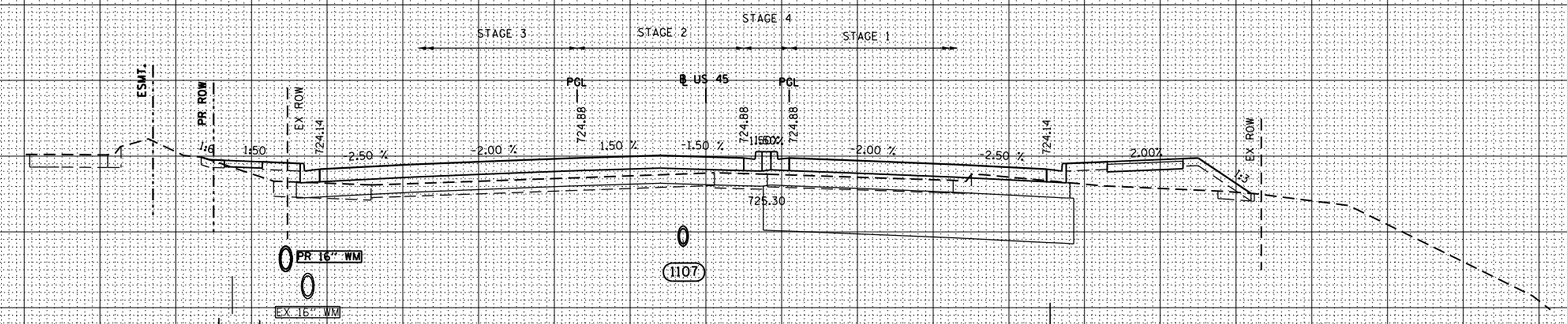

143 + 00.00

STAGE 1 EARTH EXCAVATION 6.3 SQ FT
UNSUITABLE 135.5 SQ FT
EMBANKMENT 38.7 SQ FT
AGG SUBGRADE IMPROVE 121.1 SQ FT

STAGE 2 EARTH EXCAVATION 0.0 SQ FT
UNSUITABLE 0.0 SQ FT
EMBANKMENT 5.1 SQ FT
AGG SUBGRADE IMPROVE 0.0 SQ FT

STAGE 3 EARTH EXCAVATION 0.0 SQ FT
UNSUITABLE 6.4 SQ FT
EMBANKMENT 22.1 SQ FT
AGG SUBGRADE IMPROVE 0.0 SQ FT

STAGE 4 EARTH EXCAVATION 0.0 SQ FT
UNSUITABLE 10.2 SQ FT
EMBANKMENT 0.5 SQ FT
AGG SUBGRADE IMPROVE 10.2 SQ FT

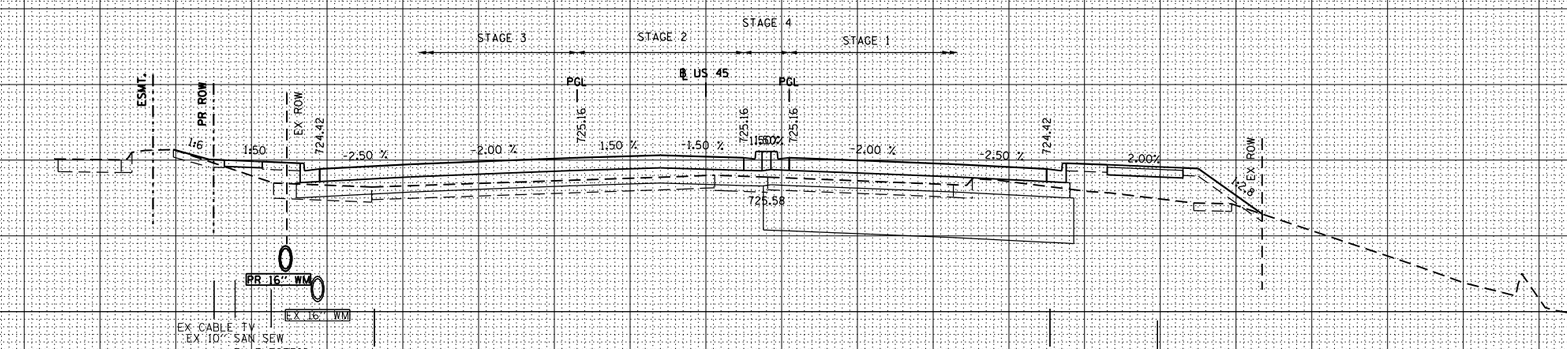

142 + 50.00

STAGE 1 EARTH EXCAVATION 1.9 SQ FT
UNSUITABLE 136.0 SQ FT
EMBANKMENT 44.1 SQ FT
AGG SUBGRADE IMPROVE 159.3 SQ FT

STAGE 2 EARTH EXCAVATION 0.0 SQ FT
UNSUITABLE 0.0 SQ FT
EMBANKMENT 8.9 SQ FT
AGG SUBGRADE IMPROVE 0.0 SQ FT

STAGE 3 EARTH EXCAVATION 0.0 SQ FT
UNSUITABLE 8.9 SQ FT
EMBANKMENT 30.1 SQ FT
AGG SUBGRADE IMPROVE 0.0 SQ FT

STAGE 4 EARTH EXCAVATION 0.0 SQ FT
UNSUITABLE 10.2 SQ FT
EMBANKMENT 1.0 SQ FT
AGG SUBGRADE IMPROVE 10.2 SQ FT

150 140 130 120 110 100 90 80 70 60 50 40 30 20 10 0 10 20 30 40 50 60 70 80 90 100 110 120 130 140 150

FINAL SURVEY	BY	DATE
NOTE BOOK	SURVEYED	
NO.	PLOTTED	
	TEMPLATE	
	AREAS	
	AREAS CHECKED	

ORIGINAL SURVEY	BY	DATE
NOTE BOOK	SURVEYED	
NO.	PLOTTED	
	TEMPLATE	
	AREAS	
	AREAS CHECKED	

URS
100 S.WACKER DR.
SUITE 500
CHICAGO IL.60606
TEL (312)939-1000
FAX (312)939-4198

FILE NAME = D160F05-SHT-XSSHT01.dgn	USER NAME = Anthony.Plutz	DESIGNED - BFH	REVISED -
		DRAWN - BFH	REVISED -
	PLOT SCALE = 20.0000 ' / in.	CHECKED - EJG	REVISED -
	PLOT DATE = 3/9/2013	DATE - 03/13/13	REVISED -

STATE OF ILLINOIS
DEPARTMENT OF TRANSPORTATION

US 45 CROSS SECTIONS
–
SCALE:1"=10'H;1"=5'V | SHEET NO. 123 OF 147 SHEETS | STA. 142+50.00 TO STA. 143+00.00

F.A.P RTE.	SECTION	COUNTY	TOTAL SHEETS	SHEET NO.
330	103R-3	COOK	932	860
	XS-US45-123	CONTRACT NO. 60F05		
	ILLINOIS FED. AID PROJECT			