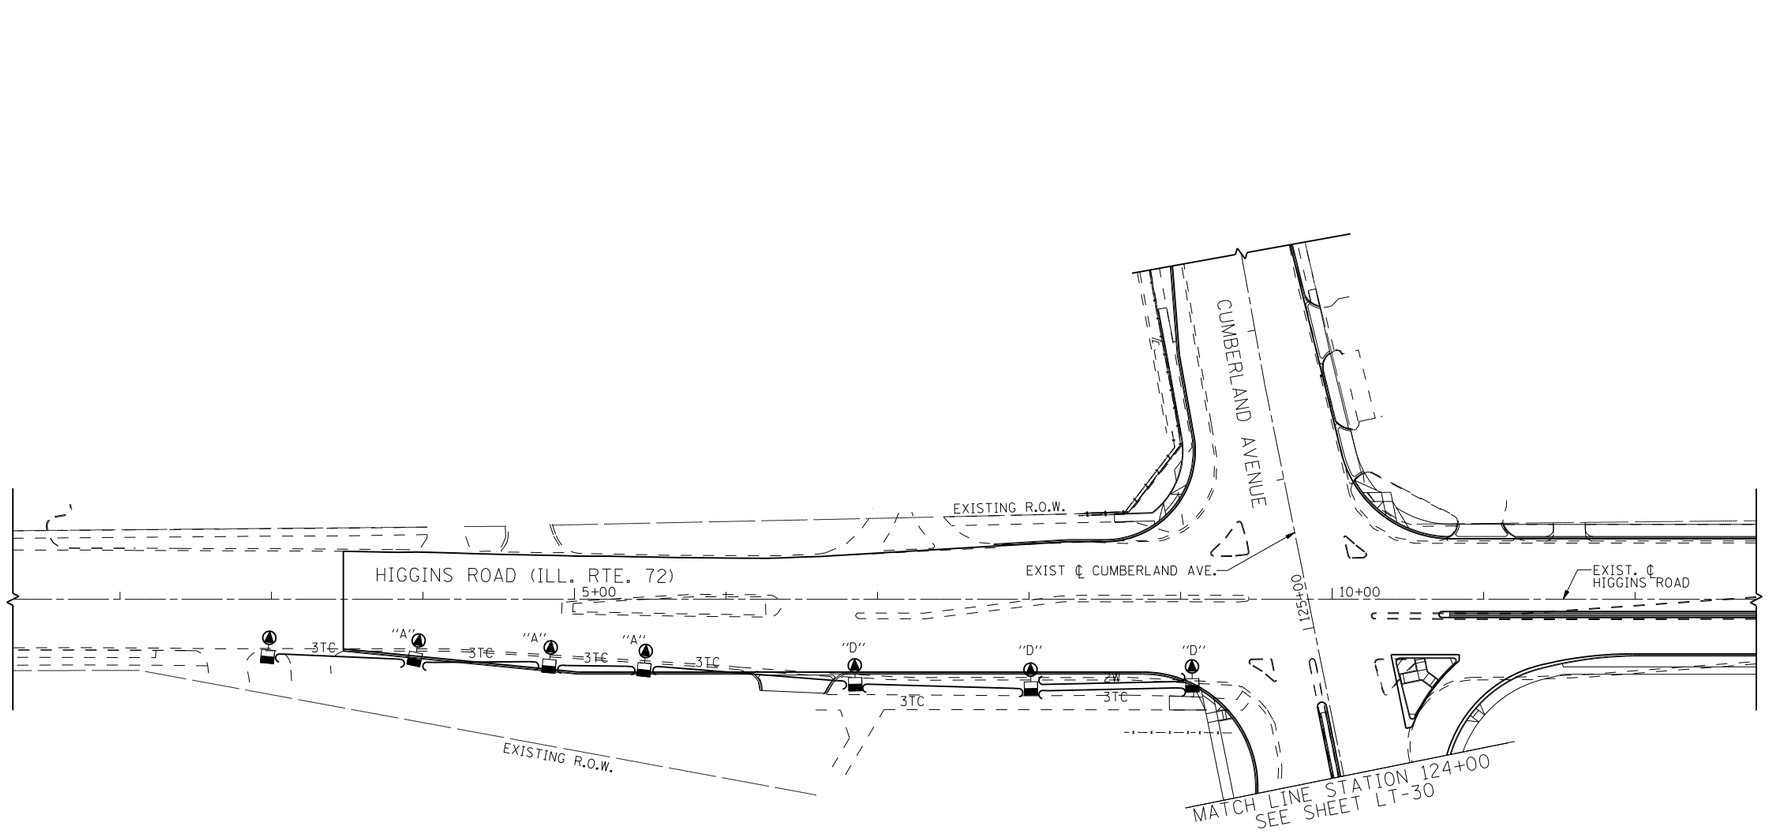

KEY

"A"- REMOVE EXISTING CITY OF CHICAGO LIGHT POLE AND LUMINAIRE FOR RELOCATION TO NEW FOUNDATION. REMOVE EXISTING POLE FOUNDATION.

"B"- REMOVE EXISTING CITY OF CHICAGO MAST ARM AND LUMINAIRE FROM COMBINATION TRAFFIC POLE FOR RELOCATION TO NEW COMBINATION TRAFFIC POLE.

"C"- REMOVE EXISTING CITY OF CHICAGO LIGHTING CONTROLLER FOR RELOCATION TO NEW FOUNDATION. REMOVE EXISTING CONTROLLER FOUNDATION.

"D"- REMOVE EXISTING CITY OF CHICAGO LIGHT POLE AND LUMINAIRE. REMOVE EXISTING POLE FOUNDATION.

NOTES:

1. SEE PROPOSED LIGHTING PLANS FOR NEW LOCATIONS OF LIGHT POLES TO BE RELOCATED.
2. THE CONTRACTOR MUST PROVIDE ANY TEMPORARY WIRING REQUIRED TO MAINTAIN OPERATION OF THE LIGHTING SYSTEM DURING REMOVAL AND RELOCATION OPERATIONS. THE COST OF THIS WORK IS INCLUDED IN THE PRICE OF THE ITEM "MAINTENANCE OF STREET LIGHTING SYSTEM (CITY OF CHICAGO)."

0' 50' 100'
SCALE: 1" = 50'

LT-31

USER NAME =	DESIGNED - RAS	REVISED -	EJM ENGINEERING, INC. 411 South Wells Street Suite 1000 Chicago, Illinois 60607	STATE OF ILLINOIS DEPARTMENT OF TRANSPORTATION	CDOT ROADWAY LIGHTING REMOVAL PLAN HIGGINS ROAD	F.A.U. RTE.	SECTION	COUNTY	TOTAL SHEETS / SHEET NO.
	DRAWN - RAS	REVISED -				2746	1616B	COOK	404 / 263
PLOT SCALE =	CHECKED - MKR	REVISED -						CONTRACT NO. 60J14	
PLOT DATE =	DATE - 2/18/2013	REVISED -			SCALE: 1" = 50' SHEET NO. 3 OF 3 SHEETS STA. 1+29 TO STA. 12+81		ILLINOIS FED. AID PROJECT		

s:\projects\3009 i-90_cumberland-patrick\project work\disciplines\electrical\sheet\D160J14-sht-light_31.dgn 2:43:43 PM 2/18/2013