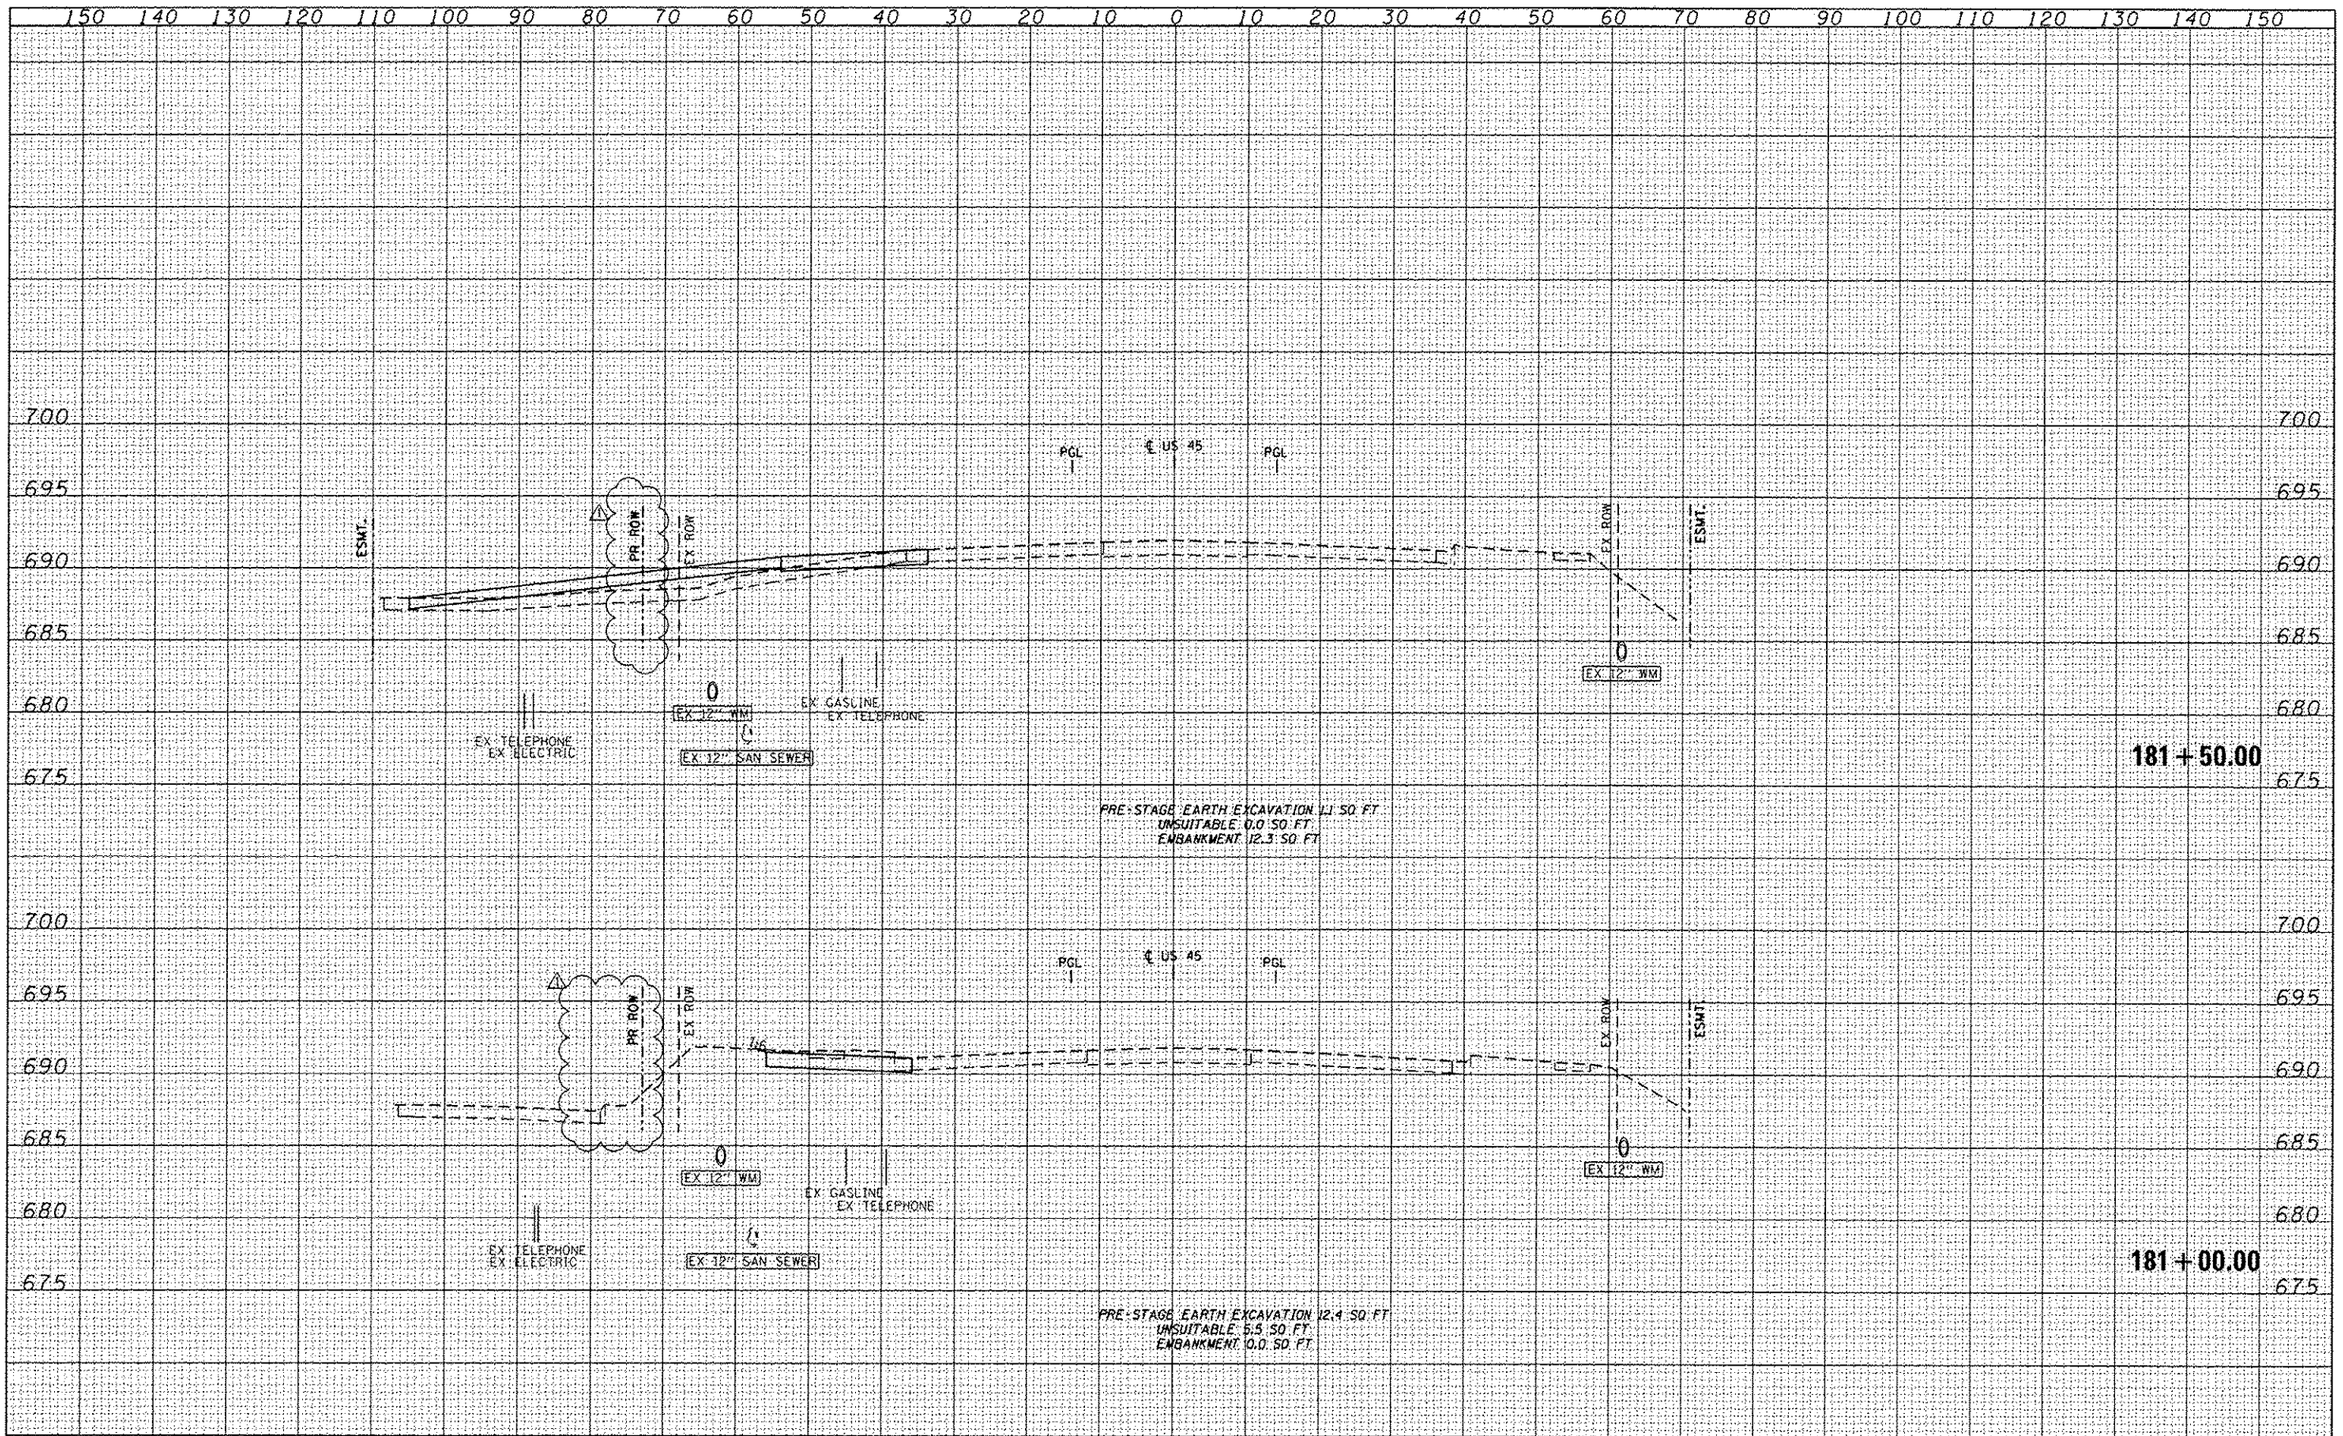

FINAL SURVEY — NOTE BOOK — NO. — BY — DATE — SURVEYED — PLOTTED — TEMPLATE — AREAS — AREAS CHECKED

ORIGINAL SURVEY — NOTE BOOK — NO. — BY — DATE — SURVEYED — PLOTTED — TEMPLATE — AREAS — AREAS CHECKED

URS
00 S.WACKER DR.
SUITE 500
CHICAGO IL 60606
TELEPHONE (312)939-0030
FAX (312)939-1488

FILE NAME = D160M61-SHT-XSSHT11.dgn	USER NAME = james_push	DESIGNED - JCL	REVISED - ⚠ 04/12/2012
		DRAWN - JCL	REVISED -
	PLOT SCALE = 20.0000 ' / in.	CHECKED - MJT	REVISED -
	PLOT DATE = 4/11/2013	DATE - 03/13/2013	REVISED -

STATE OF ILLINOIS
DEPARTMENT OF TRANSPORTATION

US 45 TEMPORARY PAVEMENT CROSS SECTIONS

SCALE: 1"=10'H:1"=5'V | SHEET NO. 5 OF 109 SHEETS | STA. 181+00.00 TO STA. 181+50.00

F.A.P RTE.	SECTION	COUNTY	TOTAL SHEETS	SHEET NO.
330	103R-4	COOK	877	561
	XS-TUS45-05	CONTRACT NO. 60M61		
	ILLINOIS FED. AID PROJECT			