NOTE:
PARKING LOT PAVEMENT RESTORATION SHALL CONSIST OF MATCHING THE EXISTING PAVEMENT STRUCTURE.
ESTIMATED QUANTITIES CONSIST OF
HMA SURFACE COURSE, MIX D, N50 (1 1/2" THICK)
HMA BINDER COURSE, IL-19.0, N50 (2 1/4" THICK)
AGGREGATE BASE COURSE, TYPE B, 8"

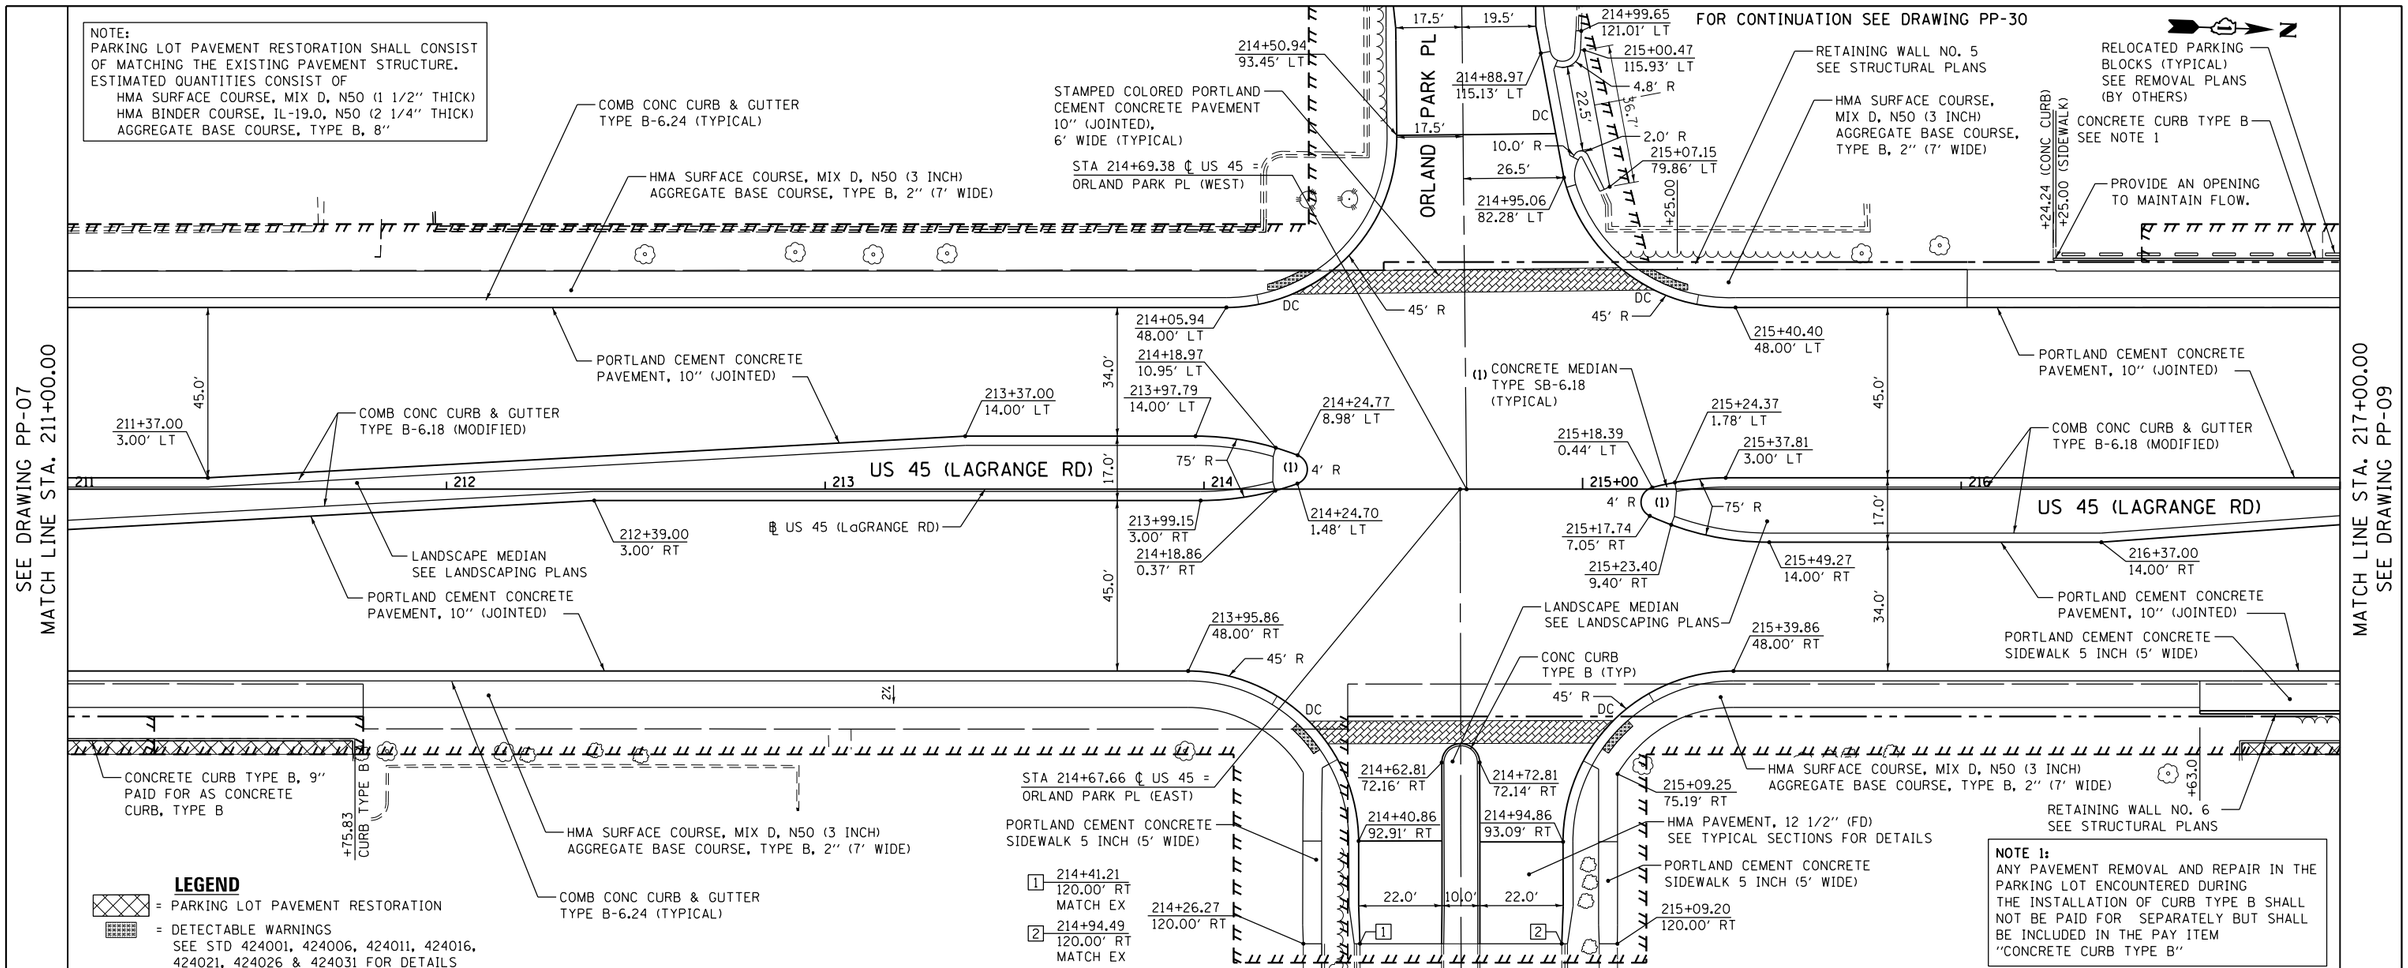

URS
100 S. WACKER DR.
SUITE 500
CHICAGO, IL 60606
TEL (312)939-1000
FAX (312)939-4198

FILE NAME = D160M61-SHT-PLNPRF08.dgn	USER NAME = Frank_Stallone	DESIGNED - JTF	REVISED -
		DRAWN - JTF	REVISED -
	PLOT SCALE = 40.0000 ' / in.	CHECKED - MJT	REVISED -
SHT_PLNPROF URBAN	PLOT DATE = 3/15/2013	DATE - 03/13/2013	REVISED -

STATE OF ILLINOIS
DEPARTMENT OF TRANSPORTATION

PROPOSED PLAN AND PROFILE – US 45 (LAGRANGE ROAD)

SCALE:1"=20'H;1"=5'V | SHEET 8 OF 18 SHEETS | STA. 211+00.00 TO STA. 217+00.00

F.A.P RTE.	SECTION	COUNTY	TOTAL SHEETS	SHEET NO.
330	103R-4	COOK	877	59
	PP-08	CONTRACT NO. 60M61		
		ILLINOIS FED. AID PROJECT		