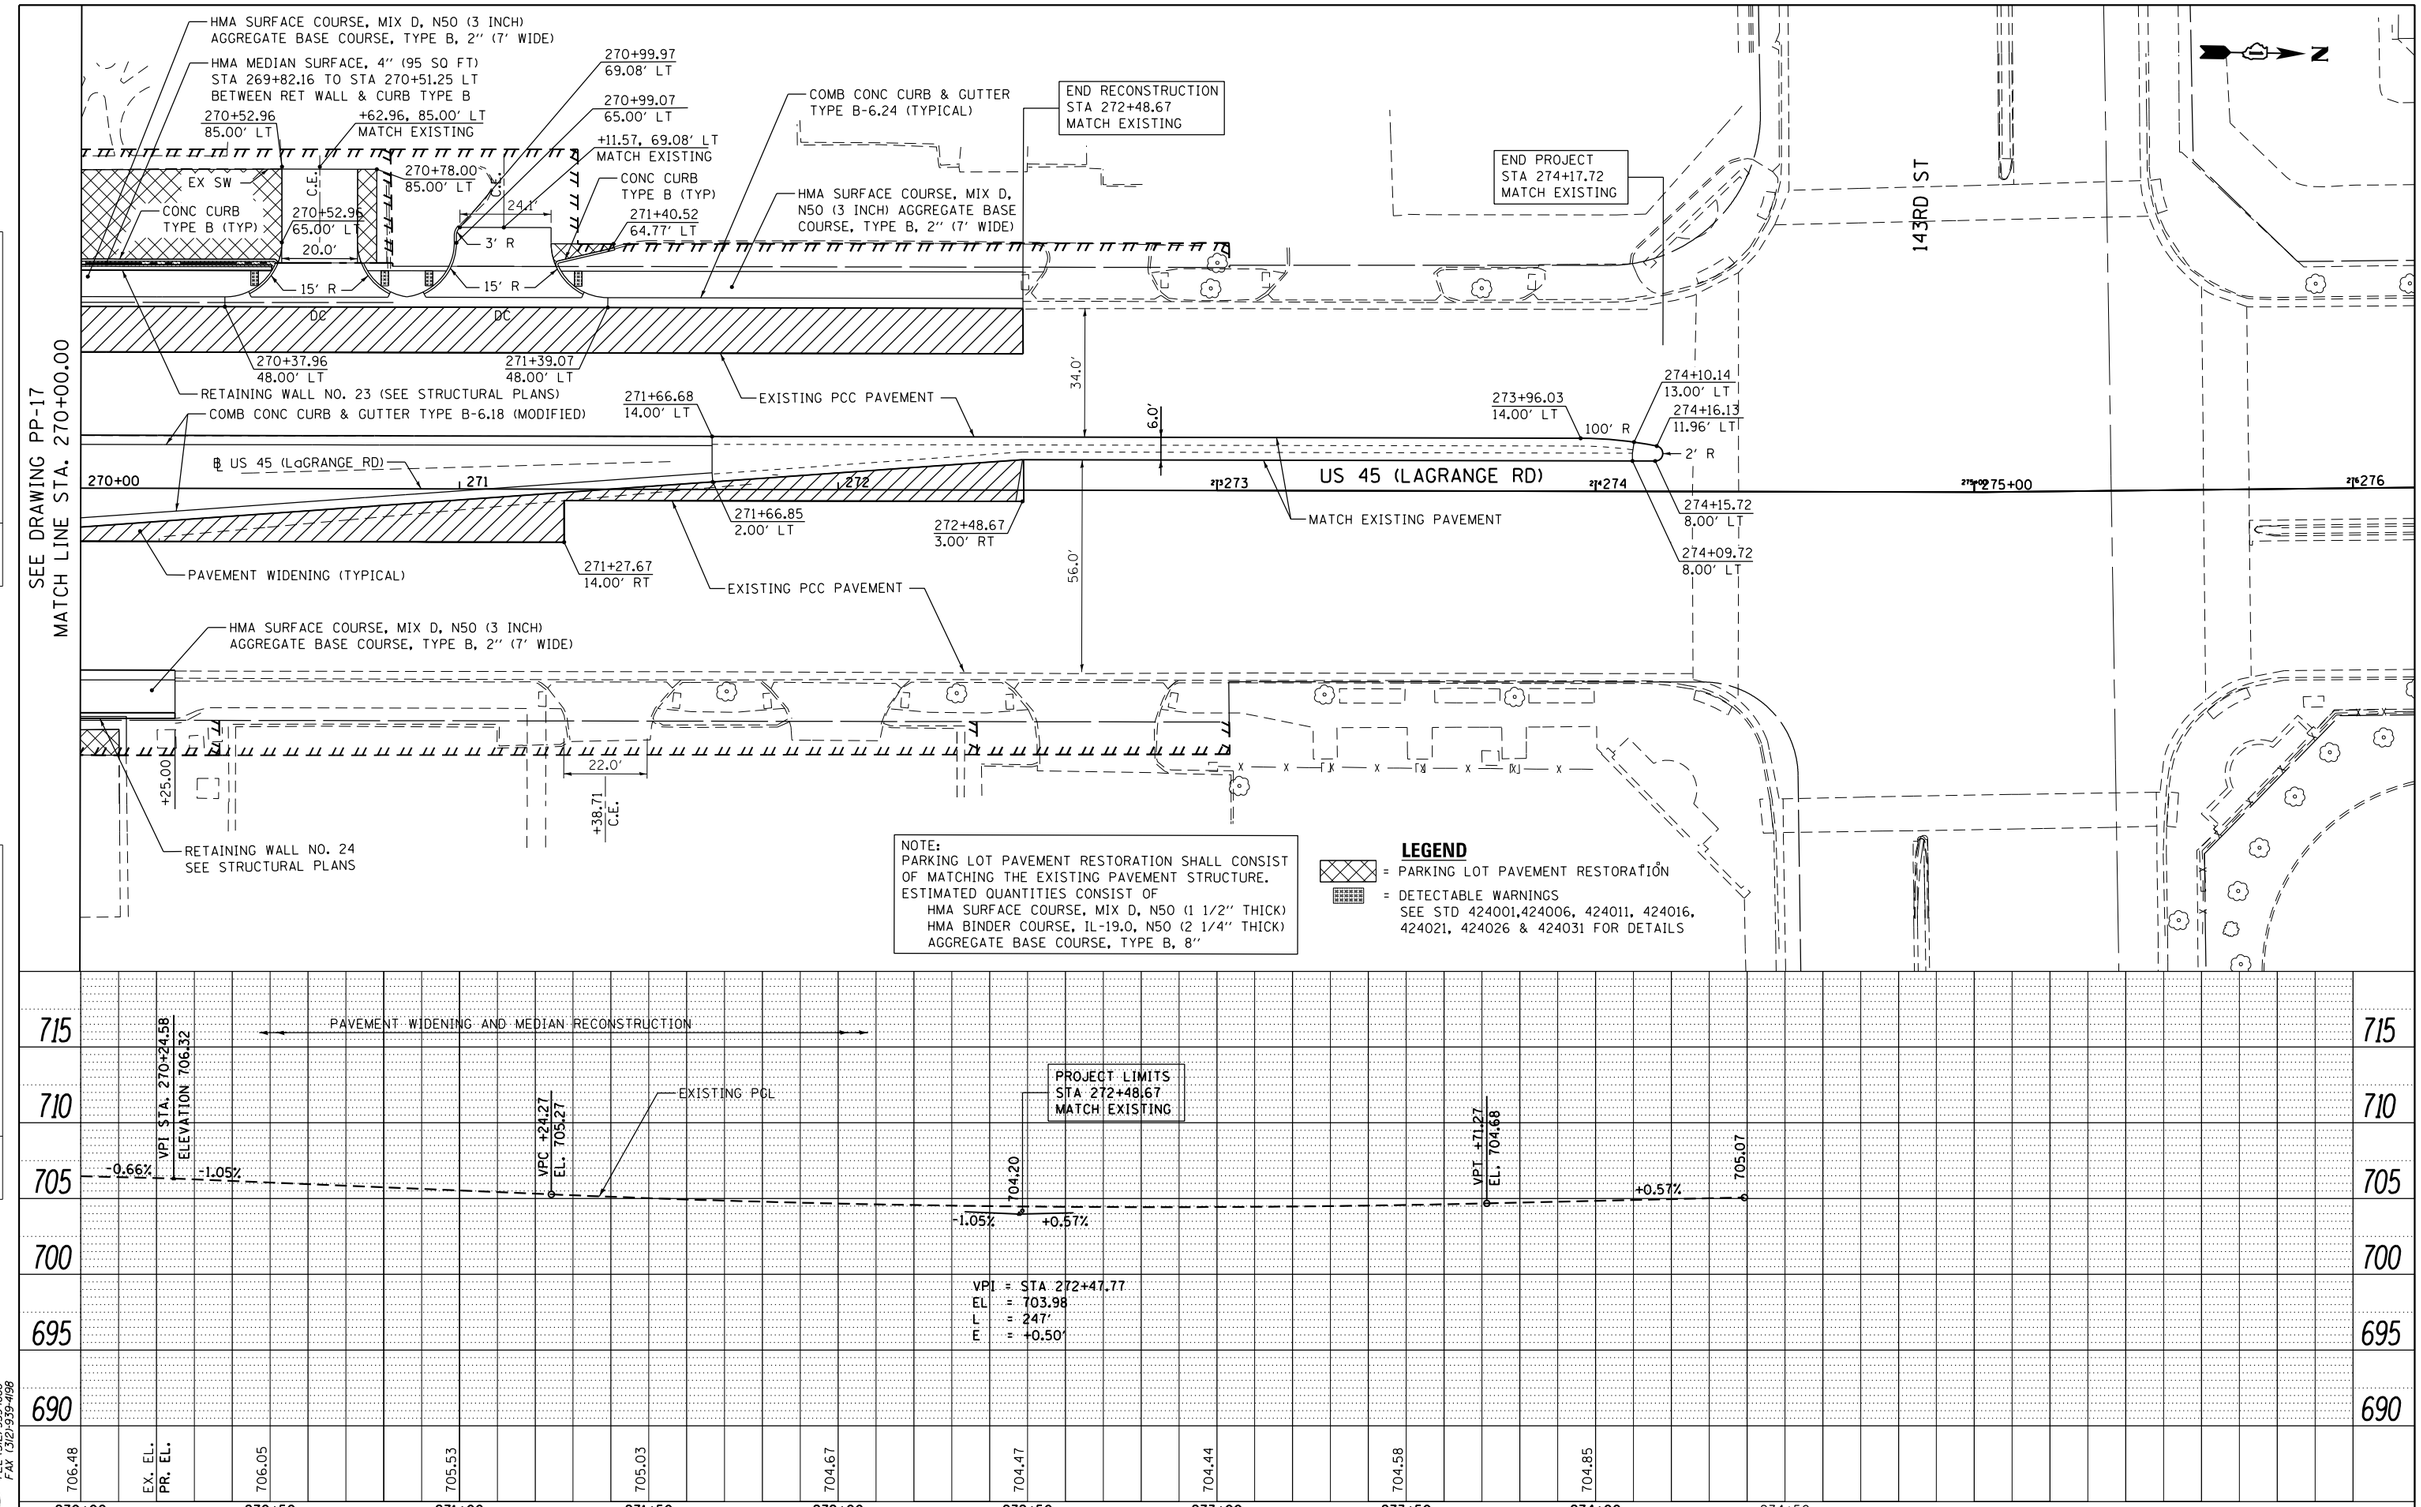

PLAN: SURVEYED / PLOTTED / ALIGNMENT CHECKED / RT. OF WAY CHECKED / CADD FILE NAME / NOTE BOOK NO. / BY / DATE

PROFILE: SURVEYED / PLOTTED / GRADES CHECKED / BM. NOTED / STRUCTURE NOTAT'NS CHK'D / NOTE BOOK NO. / BY / DATE

URS
100 S. WACKER DR.
SUITE 1500
CHICAGO, IL 60606
TEL (312)939-1000
FAX (312)939-4198

FILE NAME = D160M61-SHT-PLNPRF18.dgn	USER NAME = Frank_Stallone	DESIGNED - JTF	REVISED -
		DRAWN - JTF	REVISED -
	PLOT SCALE = 40.0000 ' / in.	CHECKED - MJT	REVISED -
SHT_PLNPROF URBAN	PLOT DATE = 3/15/2013	DATE - 03/13/2013	REVISED -

STATE OF ILLINOIS
DEPARTMENT OF TRANSPORTATION

PROPOSED PLAN AND PROFILE – US 45 (LAGRANGE ROAD)

SCALE:1"=20'H;1"=5'V SHEET 18 OF 18 SHEETS STA. 270+00.00 TO STA. END

F.A.P RTE.	SECTION	COUNTY	TOTAL SHEETS	SHEET NO.
330	103R-4	COOK	877	69
	PP-18	CONTRACT NO. 60M61		
	ILLINOIS FED. AID PROJECT			