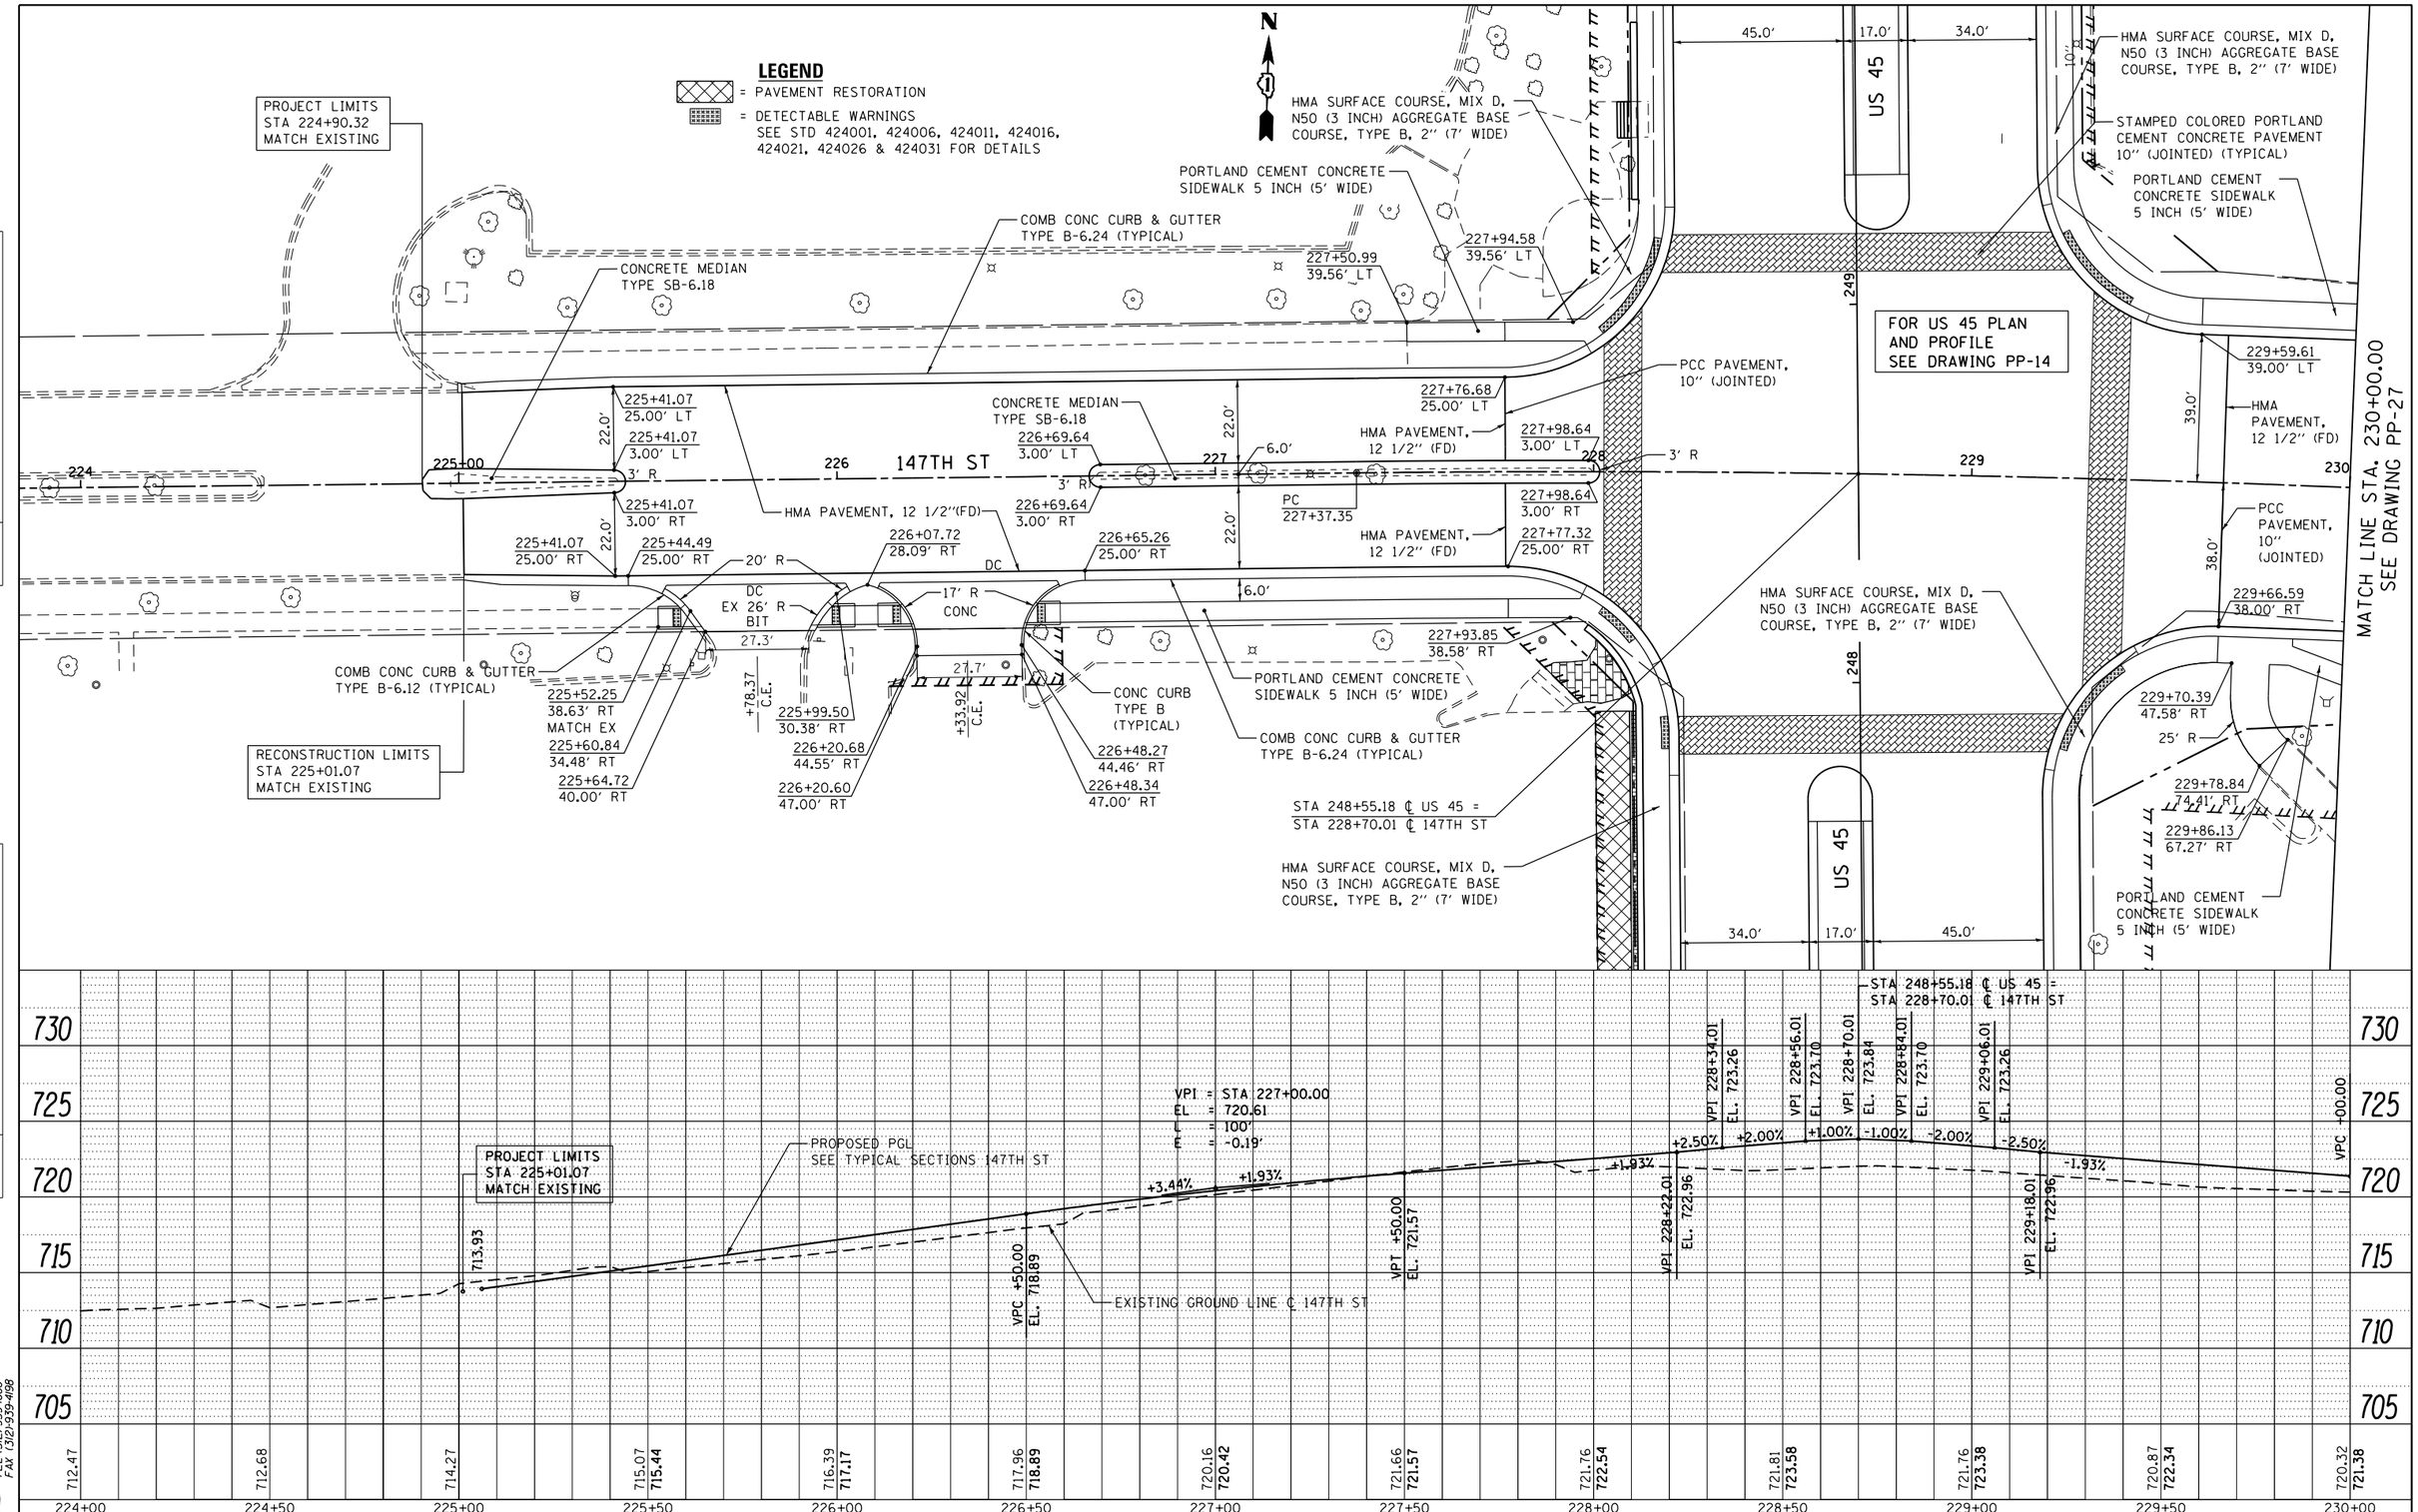

PLAN — SURVEYED / PLOTTED / ALIGNMENT CHECKED / RT. OF WAY CHECKED / CADD FILE NAME — NOTE BOOK NO. — BY — DATE

PROFILE — SURVEYED / PLOTTED / GRADES CHECKED / B.M. NOTED / STRUCTURE NOTATIONS CHKD — NOTE BOOK NO. — BY — DATE

URS 100 S. WACKER DR. SUITE 1500 CHICAGO, IL 60606 TEL (312)939-1000 FAX (312)939-4198

FILE NAME = D160M61-SHT-PLNPRF26.dgn	USER NAME = Frank.Stallone	DESIGNED - JTF	REVISED -
		DRAWN - JTF	REVISED -
	PLOT SCALE = 40.0000 ' / in.	CHECKED - MJT	REVISED -
SHT_PLNPROF URBAN	PLOT DATE = 3/15/2013	DATE - 03/13/2013	REVISED -

STATE OF ILLINOIS
DEPARTMENT OF TRANSPORTATION

PROPOSED PLAN AND PROFILE – 147TH STREET

SCALE:1"=20'H;1"=5'V | SHEET 1 OF 2 SHEETS | STA. BEGIN TO STA. 230+00.00

F.A.P RTE.	SECTION	COUNTY	TOTAL SHEETS	SHEET NO.
330	103R-4	COOK	877	77
	PP-26	CONTRACT NO. 60M61		
		ILLINOIS FED. AID PROJECT		