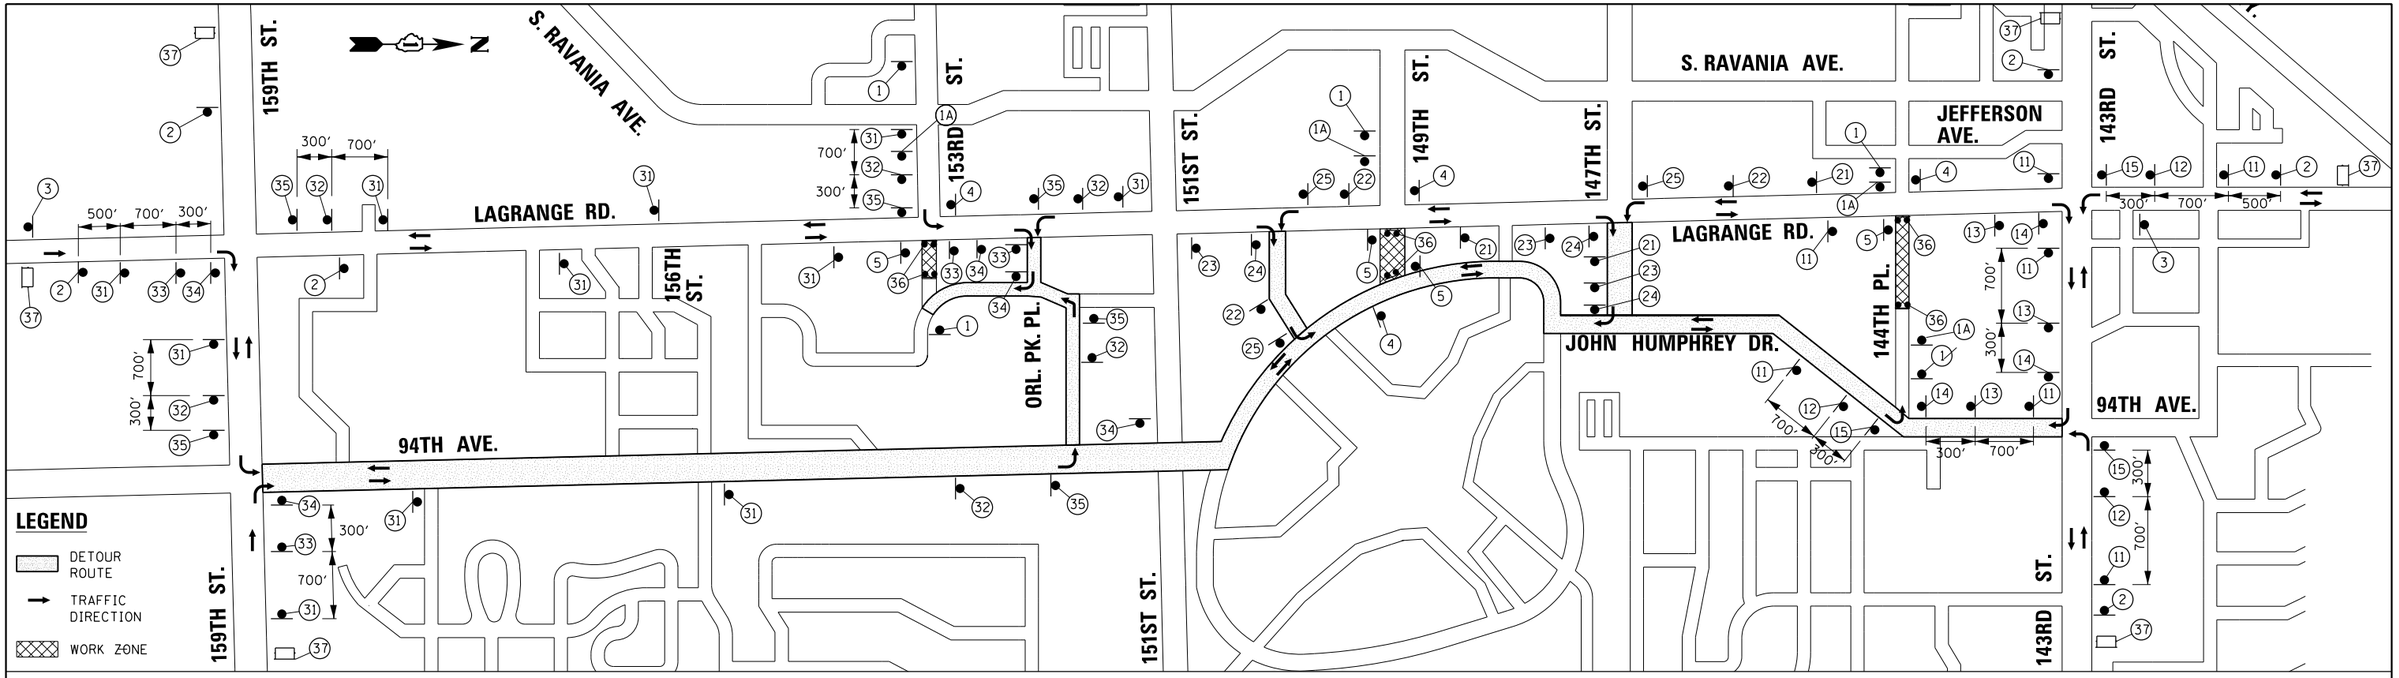

1	ROAD CLOSED AHEAD	W20-3(0)-48	
1A	ROAD CLOSED 500 FT	W20-3(0)-48	
2	DETOUR AHEAD	W20-2(0)-48	
3	END DETOUR	M4-8A(0)-2412	
4		R3-2-36	
5		R3-1-36	
6	WEST / 144TH PL. / DETOUR	M3-4-2412 SPECIAL (0) 144TH PL.,24"x18" (6" SERIES B) BLACK ON ORANGE	M4-8(0)-2412 M6-3-2115
7	WEST / 144TH PL. / DETOUR	M3-4-2412 SPECIAL (0) 144TH PL.,24"x18" (6" SERIES B) BLACK ON ORANGE	M4-8(0)-2412 M5-1L(0)-2115
8	WEST / 144TH PL. / DETOUR	M3-4-2412 SPECIAL (0) 144TH PL.,24"x18" (6" SERIES B) BLACK ON ORANGE	M4-8(0)-2412 M5-1R(0)-2115
9	WEST / 144TH PL. / DETOUR	M3-4-2412 SPECIAL (0) 144TH PL.,24"x18" (6" SERIES B) BLACK ON ORANGE	M4-9R(0)-3024
10	WEST / 144TH PL. / DETOUR	M3-4-2412 SPECIAL (0) 144TH PL.,24"x18" (6" SERIES B) BLACK ON ORANGE	M4-9L(0)-3024
11	EAST / 144TH PL. / DETOUR	M3-2-2412 SPECIAL (0) 144TH PL.,24"x18" (6" SERIES B) BLACK ON ORANGE	M4-8(0)-2412 M6-3-2115
12	EAST / 144TH PL. / DETOUR	M3-2-2412 SPECIAL (0) 144TH PL.,24"x18" (6" SERIES B) BLACK ON ORANGE	M4-8(0)-2412 M5-1L(0)-2115
13	EAST / 144TH PL. / DETOUR	M3-2-2412 SPECIAL (0) 144TH PL.,24"x18" (6" SERIES B) BLACK ON ORANGE	M4-8(0)-2412 M5-1R(0)-2115
14	EAST / 144TH PL. / DETOUR	M3-2-2412 SPECIAL (0) 144TH PL.,24"x18" (6" SERIES B) BLACK ON ORANGE	M4-9R(0)-3024
15	EAST / 144TH PL. / DETOUR	M3-2-2412 SPECIAL (0) 144TH PL.,24"x18" (6" SERIES B) BLACK ON ORANGE	M4-9L(0)-3024
16	WEST / 149TH ST. / DETOUR	M3-4-2412 SPECIAL (0) 149TH ST.,24"x18" (6" SERIES B) BLACK ON ORANGE	M4-8(0)-2412 M6-3-2115
17	WEST / 149TH ST. / DETOUR	M3-4-2412 SPECIAL (0) 149TH ST.,24"x18" (6" SERIES B) BLACK ON ORANGE	M4-8(0)-2412 M5-1L(0)-2115
18	WEST / 149TH ST. / DETOUR	M3-4-2412 SPECIAL (0) 149TH ST.,24"x18" (6" SERIES B) BLACK ON ORANGE	M4-8(0)-2412 M5-1R(0)-2115
19	WEST / 149TH ST. / DETOUR	M3-4-2412 SPECIAL (0) 149TH ST.,24"x18" (6" SERIES B) BLACK ON ORANGE	M4-9R(0)-3024
20	WEST / 149TH ST. / DETOUR	M3-4-2412 SPECIAL (0) 149TH ST.,24"x18" (6" SERIES B) BLACK ON ORANGE	M4-9L(0)-3024
21	EAST / 149TH ST. / DETOUR	M3-2-2412 SPECIAL (0) 149TH ST.,24"x18" (6" SERIES B) BLACK ON ORANGE	M4-8(0)-2412 M6-3-2115
22	EAST / 149TH ST. / DETOUR	M3-2-2412 SPECIAL (0) 149TH ST.,24"x18" (6" SERIES B) BLACK ON ORANGE	M4-8(0)-2412 M5-1L(0)-2115
23	EAST / 149TH ST. / DETOUR	M3-2-2412 SPECIAL (0) 149TH ST.,24"x18" (6" SERIES B) BLACK ON ORANGE	M4-8(0)-2412 M5-1R(0)-2115
24	EAST / 149TH ST. / DETOUR	M3-2-2412 SPECIAL (0) 149TH ST.,24"x18" (6" SERIES B) BLACK ON ORANGE	M4-9R(0)-3024
25	EAST / 149TH ST. / DETOUR	M3-2-2412 SPECIAL (0) 149TH ST.,24"x18" (6" SERIES B) BLACK ON ORANGE	M4-9L(0)-3024
26	WEST / 153RD ST. / DETOUR	M3-4-2412 SPECIAL (0) 153RD ST.,24"x18" (6" SERIES B) BLACK ON ORANGE	M4-8(0)-2412 M6-3-2115
27	WEST / 153RD ST. / DETOUR	M3-4-2412 SPECIAL (0) 153RD ST.,24"x18" (6" SERIES B) BLACK ON ORANGE	M4-8(0)-2412 M5-1L(0)-2115
28	WEST / 153RD ST. / DETOUR	M3-4-2412 SPECIAL (0) 153RD ST.,24"x18" (6" SERIES B) BLACK ON ORANGE	M4-8(0)-2412 M5-1R(0)-2115
29	WEST / 153RD ST. / DETOUR	M3-4-2412 SPECIAL (0) 153RD ST.,24"x18" (6" SERIES B) BLACK ON ORANGE	M4-9R(0)-3024
30	WEST / 153RD ST. / DETOUR	M3-4-2412 SPECIAL (0) 153RD ST.,24"x18" (6" SERIES B) BLACK ON ORANGE	M4-9L(0)-3024
31	EAST / 153RD ST. / DETOUR	M3-2-2412 SPECIAL (0) 153RD ST.,24"x18" (6" SERIES B) BLACK ON ORANGE	M4-8(0)-2412 M6-3-2115
32	EAST / 153RD ST. / DETOUR	M3-2-2412 SPECIAL (0) 153RD ST.,24"x18" (6" SERIES B) BLACK ON ORANGE	M4-8(0)-2412 M5-1L(0)-2115
33	EAST / 153RD ST. / DETOUR	M3-2-2412 SPECIAL (0) 153RD ST.,24"x18" (6" SERIES B) BLACK ON ORANGE	M4-8(0)-2412 M5-1R(0)-2115
34	EAST / 153RD ST. / DETOUR	M3-2-2412 SPECIAL (0) 153RD ST.,24"x18" (6" SERIES B) BLACK ON ORANGE	M4-9R(0)-3024
35	EAST / 153RD ST. / DETOUR	M3-2-2412 SPECIAL (0) 153RD ST.,24"x18" (6" SERIES B) BLACK ON ORANGE	M4-9L(0)-3024
36	ROAD CLOSED	R11-2-4830 ON TYPE III BARRICADE (ALSO INSTALL AT CLOSED DRIVEWAYS)	
37	EAST / 144TH PL. / 149TH ST. / 153RD ST. / CLOSED / AHEAD	PHASE I 3-SEC DISPLAY (18" LETTERS)	FOLLOW / MARKED / DETOUR PHASE II 3-SEC DISPLAY (18" LETTERS)

PORTABLE CHANGEABLE MESSAGE SIGN
(TOTAL 6 - EACH)

URS
100 S. WACKER DR.
SUITE 500
CHICAGO, IL 60606
TEL (312)939-1000
FAX (312)939-4988

FILE NAME = D160M61-SHT-DETOUR 2.dgn	USER NAME = Anthony.Plutz	DESIGNED - BA	REVISED -
		DRAWN - BA	REVISED -
	PLOT SCALE = 20.0000 ' / in.	CHECKED - RCH	REVISED -
SHT_PLAN	PLOT DATE = 3/15/2013	DATE - 03/13/2013	REVISED -

STATE OF ILLINOIS
DEPARTMENT OF TRANSPORTATION

DETOUR PLAN – EAST LEG CLOSURE
144TH PLACE, 149TH STREET & 153RD STREET AT US 45 (LAGRANGE ROAD)

SCALE: NTS | SHEET 2 OF 5 SHEETS | STA. | TO STA.

F.A.P RTE.	SECTION	COUNTY	TOTAL SHEETS	SHEET NO.
330	103R-4	COOK	877	88
	MN-07	CONTRACT NO. 60M61		
	ILLINOIS FED. AID PROJECT			