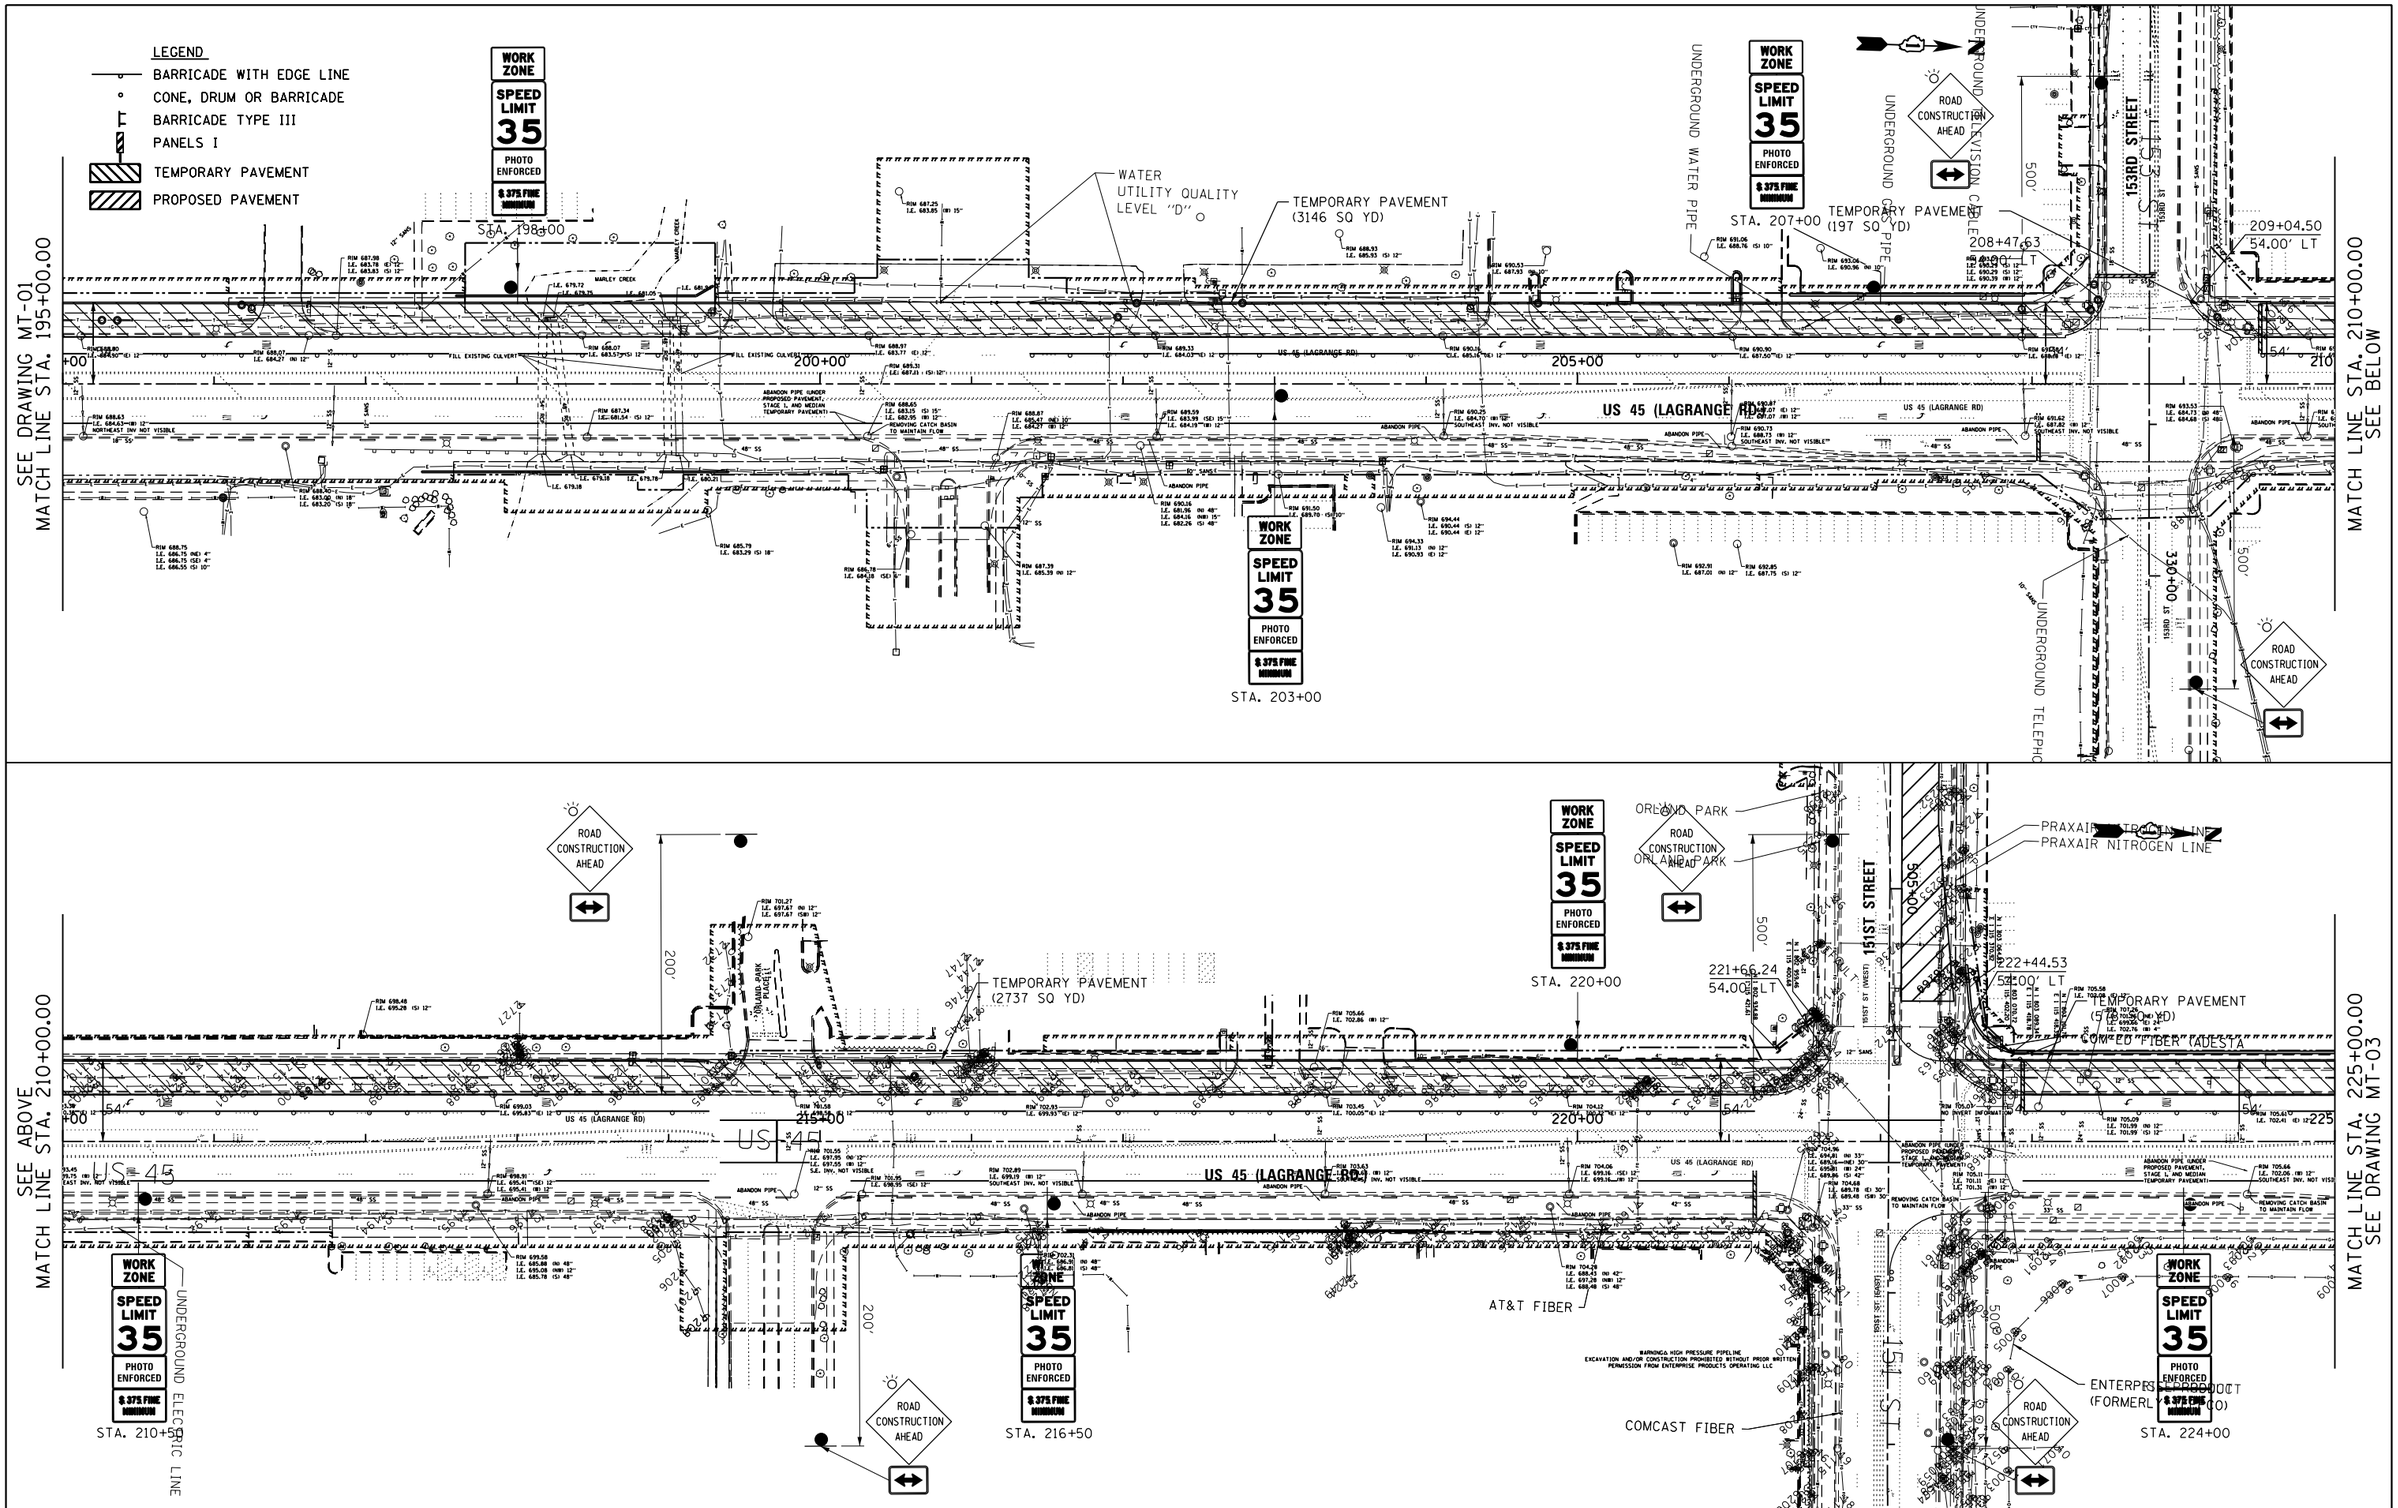

URS
100 S. WACKER DR.
SUITE 500
CHICAGO, IL 60606
TEL (312)939-1000
FAX (312)939-0498

FILE NAME = D160M61-SHT-STAGING02.dgn	USER NAME = Anthony.Plutz	DESIGNED - YSK	REVISED -
		DRAWN - YSK	REVISED -
	PLOT SCALE = 100.000000 ' / in.	CHECKED - MJT	REVISED -
SHT_DOUBLE PLAN	PLOT DATE = 3/15/2013	DATE - 03/13/2013	REVISED -

STATE OF ILLINOIS
DEPARTMENT OF TRANSPORTATION

MAINTENANCE OF TRAFFIC PRE-STAGE PLAN
US 45 (LAGRANGE ROAD)

SCALE: 1"=50' | SHEET 2 OF 4 SHEETS | STA. 195+00.00 TO STA. 225+00.00

F.A.P RTE.	SECTION	COUNTY	TOTAL SHEETS	SHEET NO.
330	103R-4	COOK	877	97
	MT-02	CONTRACT NO. 60M61		
		ILLINOIS FED. AID PROJECT		