SEE DRAWING DU-41
MATCH LINE STA. 252+00.00

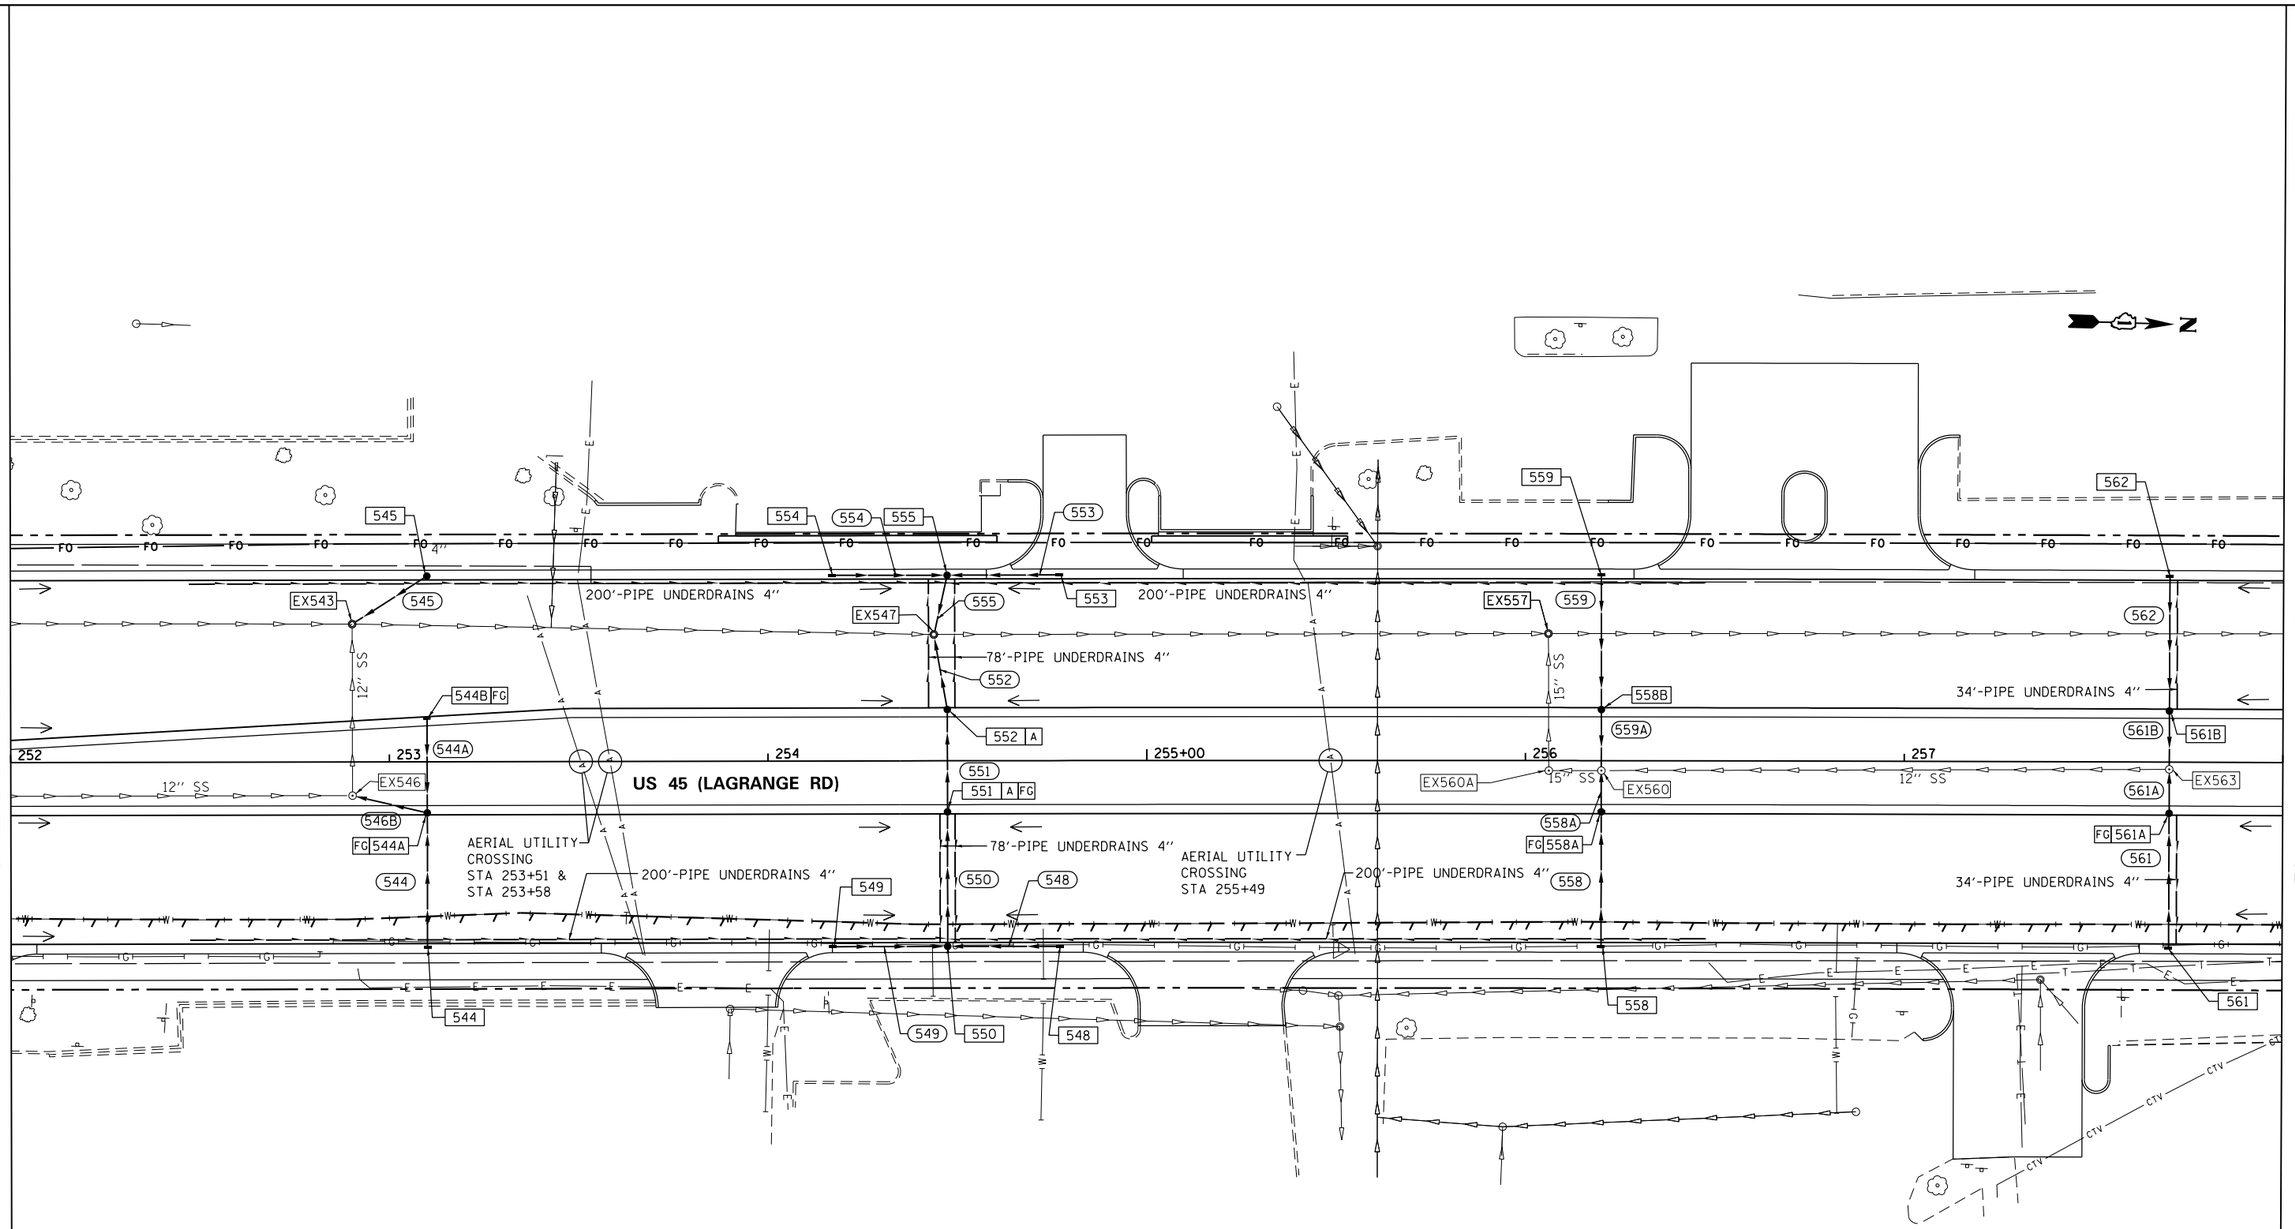

MATCH LINE STA. 258+00.00
SEE DRAWING DU-43

0 20' 40' 60' 80'
SCALE IN FEET

NOTES:

1. SEE DRAWING DN-01 FOR DRAINAGE LEGEND AND NOTES.
2. SEE DRAWINGS DS-01 THROUGH DS-09 FOR STRUCTURE AND PIPE INFORMATION.

URS
100 S. WACKER DR.
SUITE 500
CHICAGO IL 60606
TEL (312)-939-1000
FAX (312)-939-4198

FILE NAME = D160M61-SHT-DRAINPR14.dgn	USER NAME = Frank.Stallone	DESIGNED - EJD	REVISED -
		DRAWN - EJD	REVISED -
	PLOT SCALE = 40.0000 ' / in.	CHECKED - JWM	REVISED -
SHT_PLAN	PLOT DATE = 3/15/2013	DATE - 03/13/2013	REVISED -

STATE OF ILLINOIS
DEPARTMENT OF TRANSPORTATION

PROPOSED DRAINAGE PLAN – US 45 (LAGRANGE ROAD)

SCALE: 1"=20' | SHEET 14 OF 17 SHEETS | STA. 252+00.00 TO STA. 258+00.00

F.A.P RTE.	SECTION	COUNTY	TOTAL SHEETS	SHEET NO.
330	103R-4	COOK	877	200
	DU–42	CONTRACT NO. 60M61		
		ILLINOIS FED. AID PROJECT		