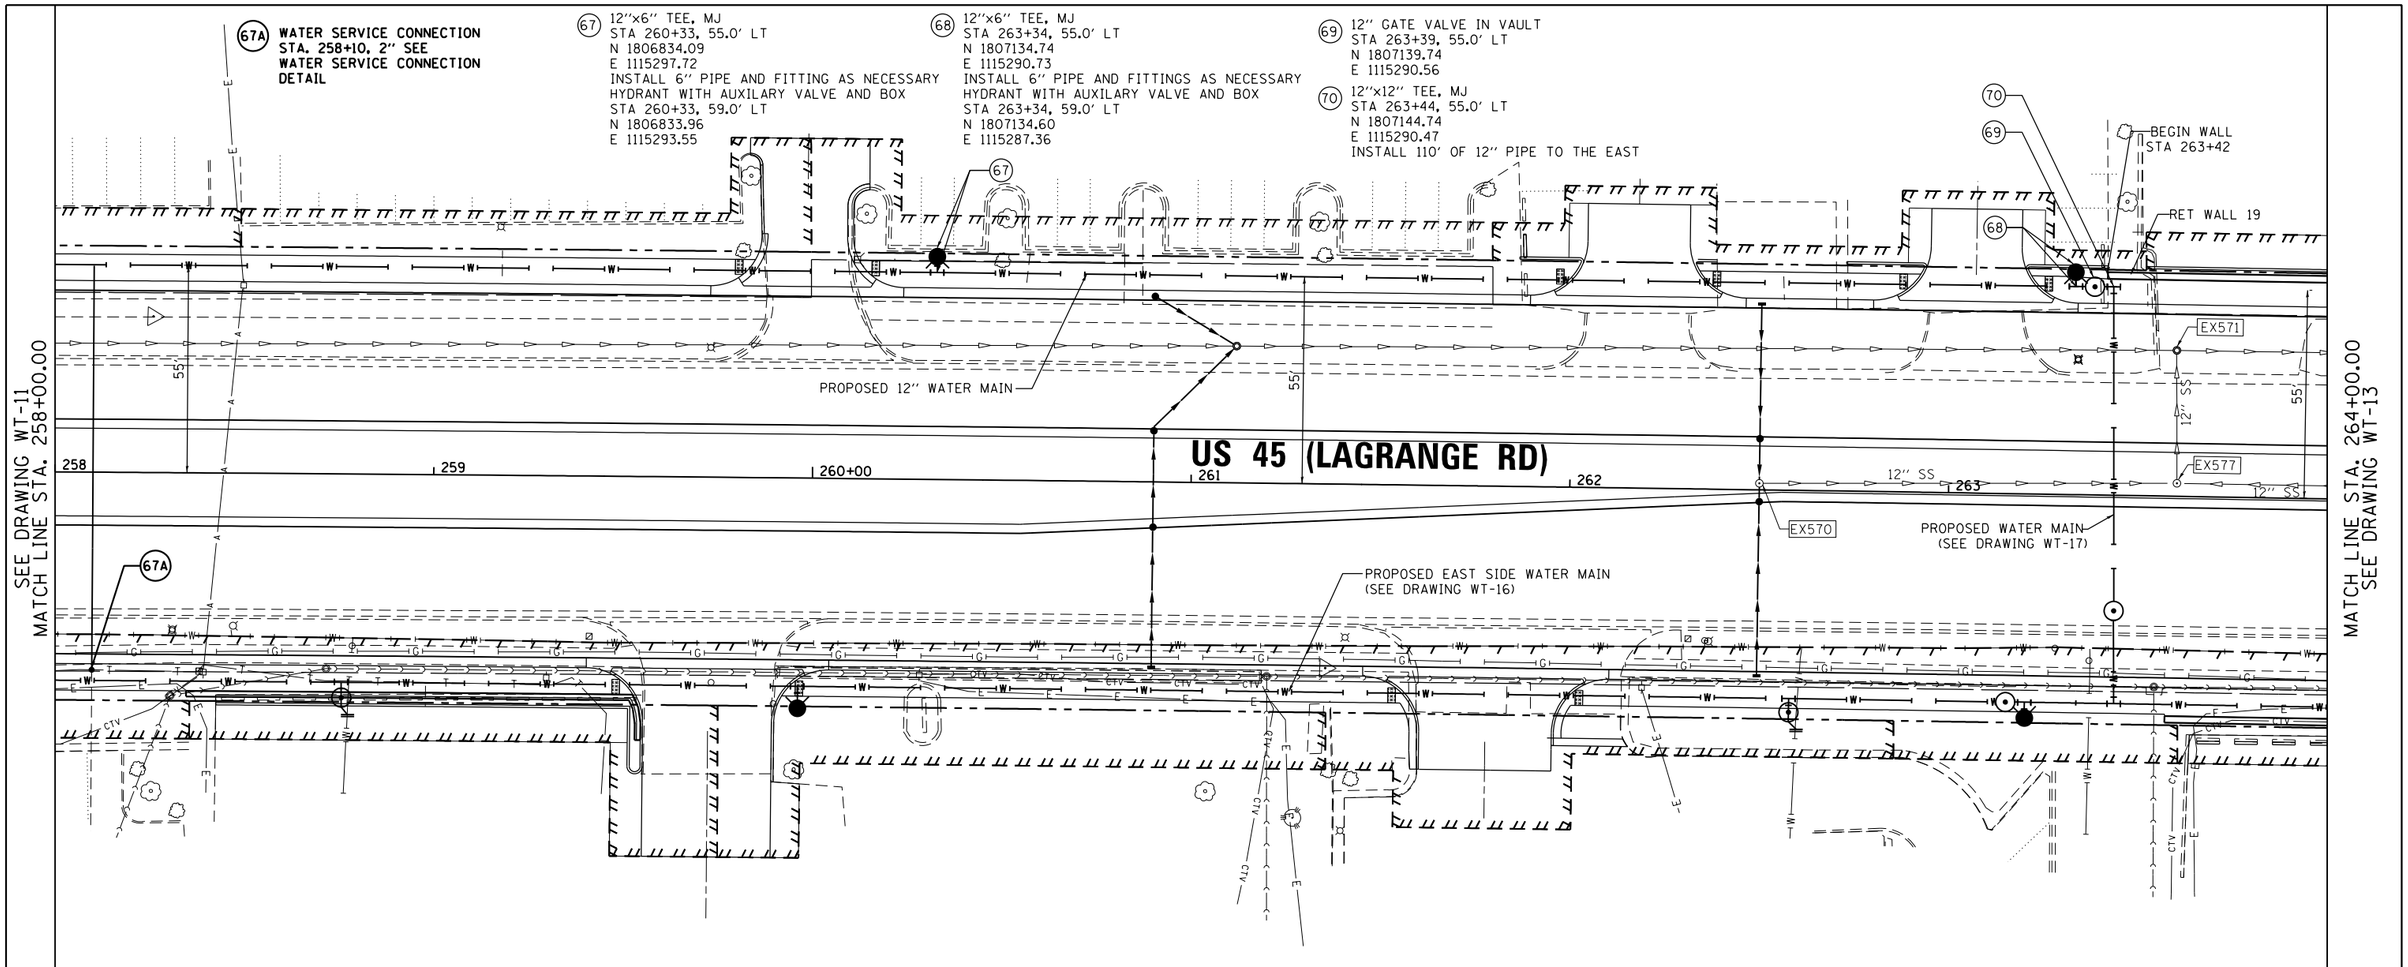

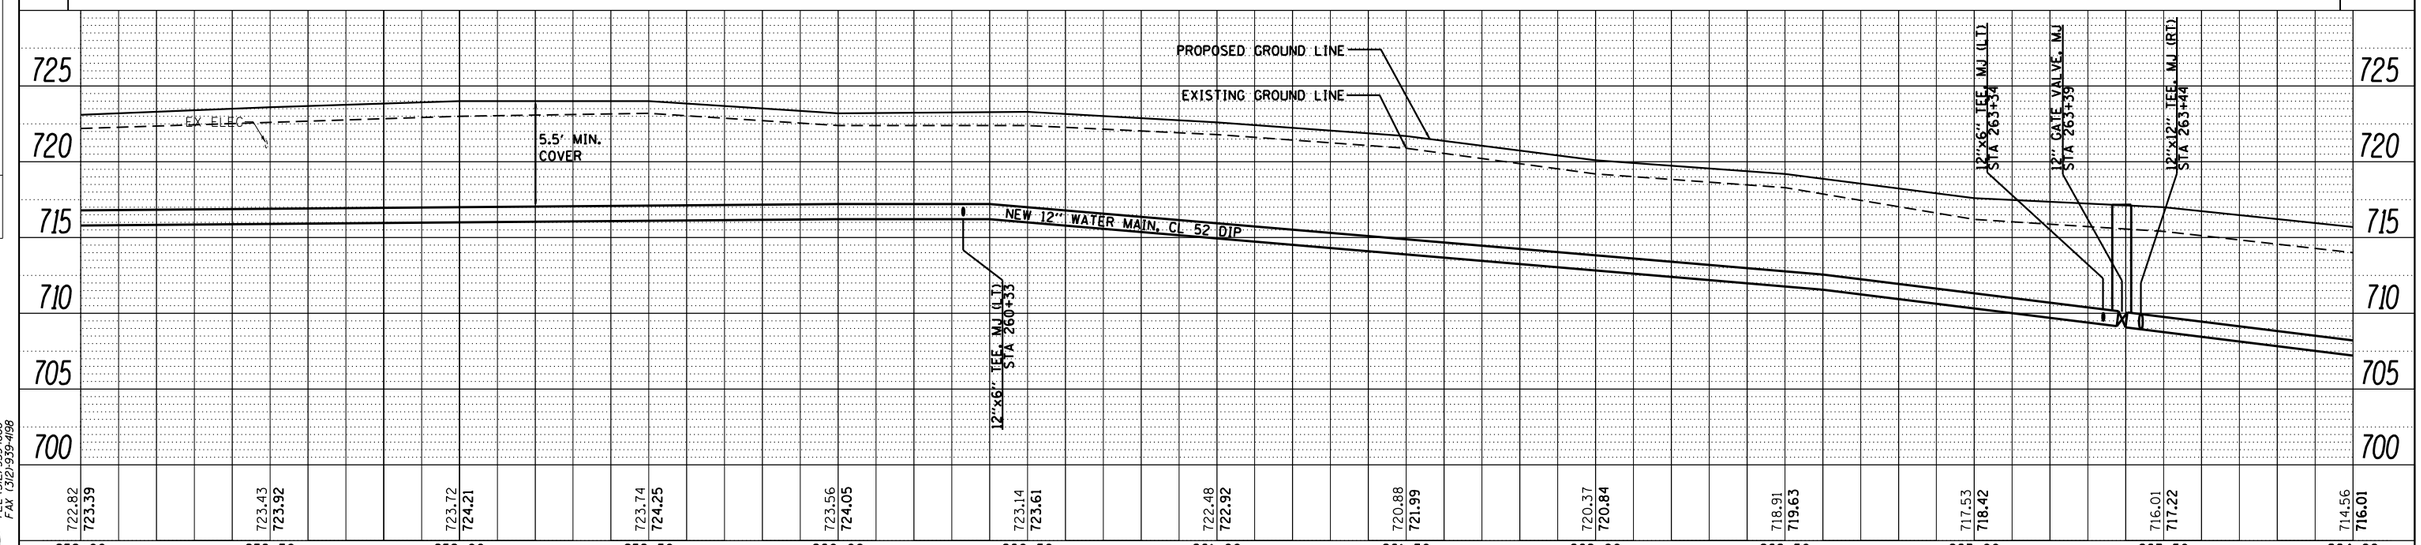

PLAN — SURVEYED / PLOTTED / ALIGNMENT CHECKED / RT. OF WAY CHECKED / CADD FILE NAME — NOTE BOOK NO. — BY — DATE

PROFILE — SURVEYED / PLOTTED / GRADES CHECKED / BM. NOTED / STRUCTURE NOTATNS CHKD — NOTE BOOK NO. — BY — DATE

URS
100 S. WACKER DR.
SUITE 1500
CHICAGO, ILLINOIS 60606
TEL (312)939-1000
FAX (312)939-4198

FILE NAME = D160M61-SHT-WATER12.dgn	USER NAME = Anthony.Plutz	DESIGNED - DF	REVISED -
		DRAWN - DF	REVISED -
	PLOT SCALE = 40.0000 ' / in.	CHECKED - TDW	REVISED -
SHT_PLNPROF URBAN	PLOT DATE = 3/14/2013	DATE - 03/13/2013	REVISED -

STATE OF ILLINOIS
DEPARTMENT OF TRANSPORTATION

WATER MAIN – PROPOSED PLAN AND PROFILE
US 45 (LAGRANGE ROAD) – WEST SIDE

SCALE:1"=20'H;1"=5'V | SHEET 12 OF 21 SHEETS | STA. 258+00.00 TO STA. 264+00.00

F.A.P RTE.	SECTION	COUNTY	TOTAL SHEETS	SHEET NO.
330	103R-4	COOK	877	243
	WT-12	CONTRACT NO. 60M61		
		ILLINOIS FED. AID PROJECT		