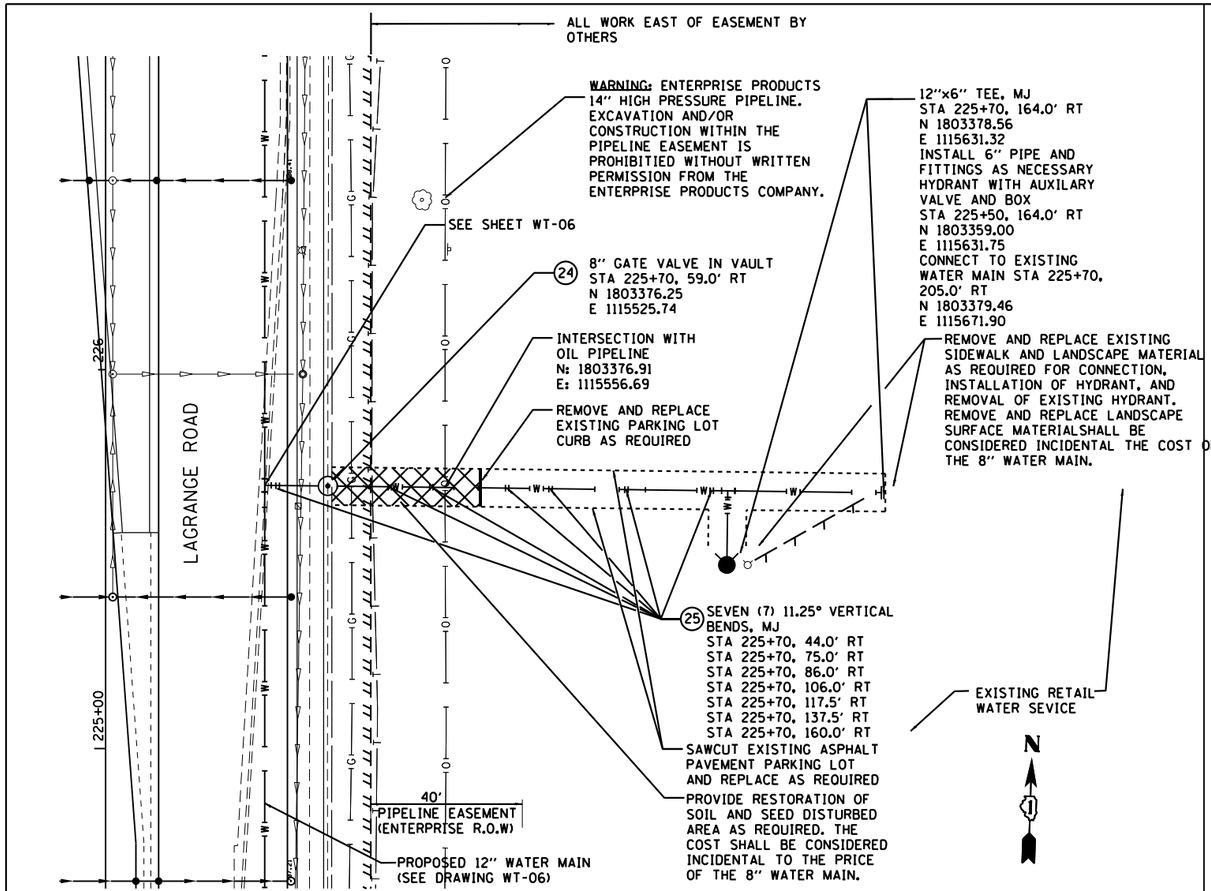

WATER MAIN CONNECTION IN PARKING LOT

STA. 225+70.00

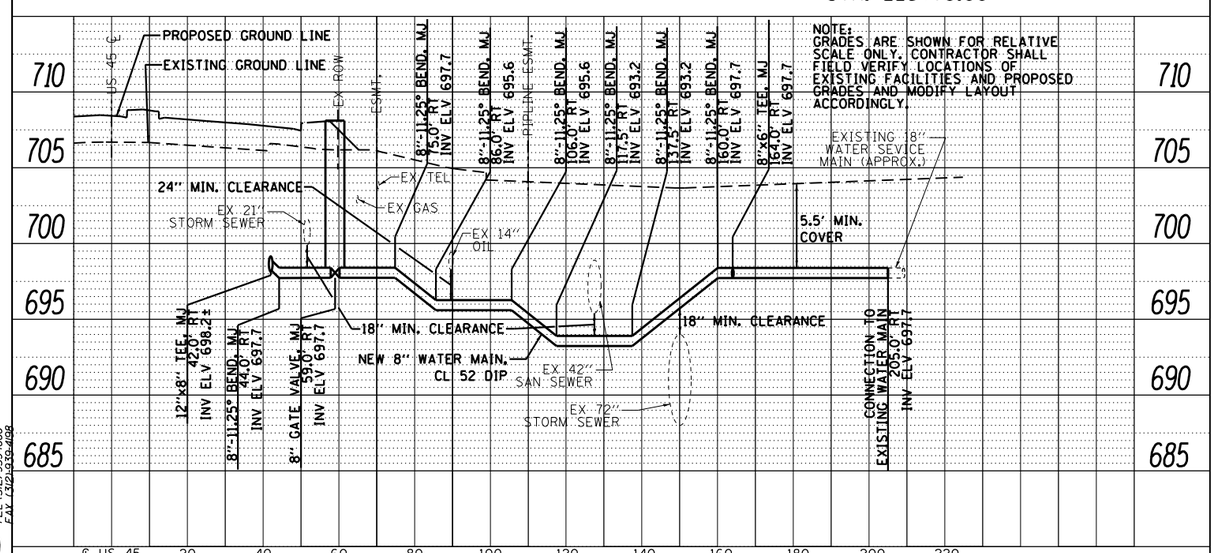

THIS PORTION OF THE DRAWING IS INTENTIONALLY LEFT BLANK

PLAN		BY	DATE
SURVEYED			
PLOTTED			
ALIGNMENT CHECKED			
RT. OF WAY CHECKED			
CADD FILE NAME			
NOTE BOOK NO.			

PROFILE		BY	DATE
SURVEYED			
PLOTTED			
GRADES CHECKED			
B.M. NOTED			
STRUCTURE NOTAT'NS CHKD			
NOTE BOOK NO.			

URS
100 S. WACKER DR.
SUITE 500
CHICAGO IL 60606
TEL (312)939-1000
FAX (312)939-0968

FILE NAME = D160M61-SHT-WATER19.dgn	USER NAME = Anthony.Plutz	DESIGNED - DF	REVISED -
		DRAWN - DF	REVISED -
	PLOT SCALE = 40.0000 ' / in.	CHECKED - TDW	REVISED -
	PLOT DATE = 3/14/2013	DATE -	REVISED -

STATE OF ILLINOIS
DEPARTMENT OF TRANSPORTATION

SERVICE CONNECTION AT STA 225+70

SCALE:1"=20'H;1"=5'V | SHEET NO. 19 OF 21 SHEETS | STA. | TO STA.

F.A. RTE.	SECTION	COUNTY	TOTAL SHEETS	SHEET NO.
	WT-19	CONTRACT NO.		
	ILLINOIS FED. AID PROJECT			